


NOTE:
THIS DRAWING IS FOR REFERENCE PURPOSES ONLY.
IT IS NOT INTENDED FOR AS-BUILT DOCUMENTATION.
EMAIL: spm@princeton.edu

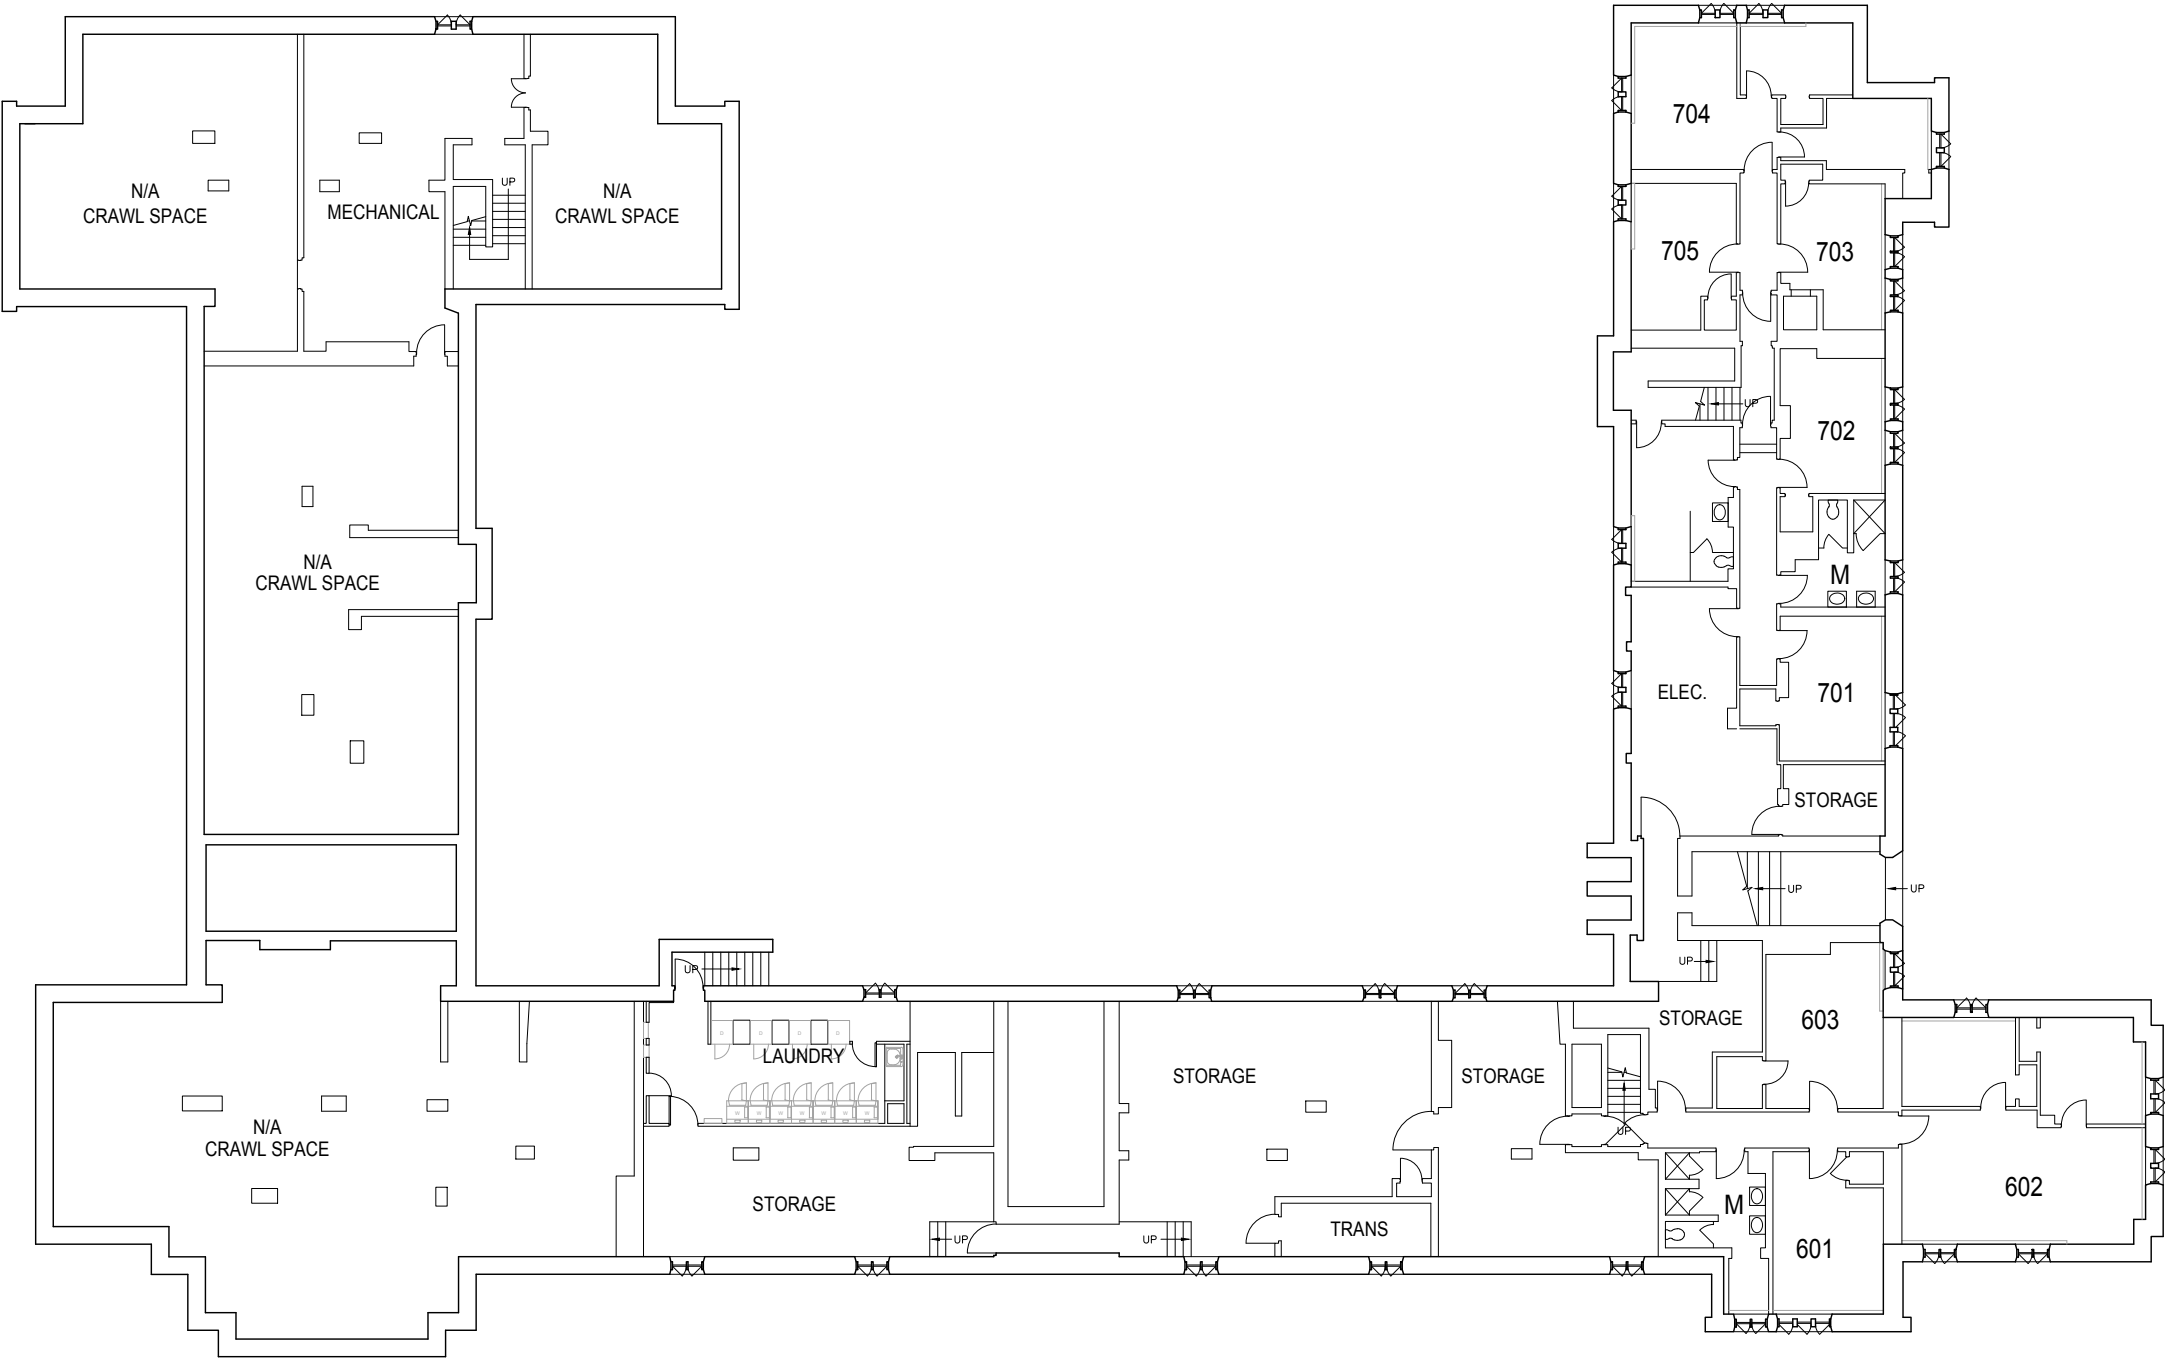

BASEMENT FLOOR PLAN
PYNE HALL, PRINCETON UNIVERSITY, NEW JERSEY

MODIFIED BY: V. BASSILY	MODIFIED DATE: 11-MAR-2016
SCALE: 1" = 20'-0"	PROJECT: CAD16-032
DRAWING No: 0040-A	REV: 2