



NOTE:  
THIS DRAWING IS FOR REFERENCE PURPOSES ONLY.  
IT IS NOT INTENDED FOR AS-BUILT DOCUMENTATION.  
EMAIL: [spmis@princeton.edu](mailto:spmis@princeton.edu)

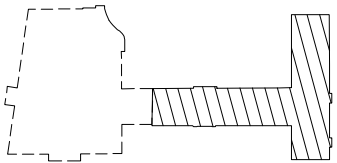


U STORE      LOCKHART

**KEYPLAN**

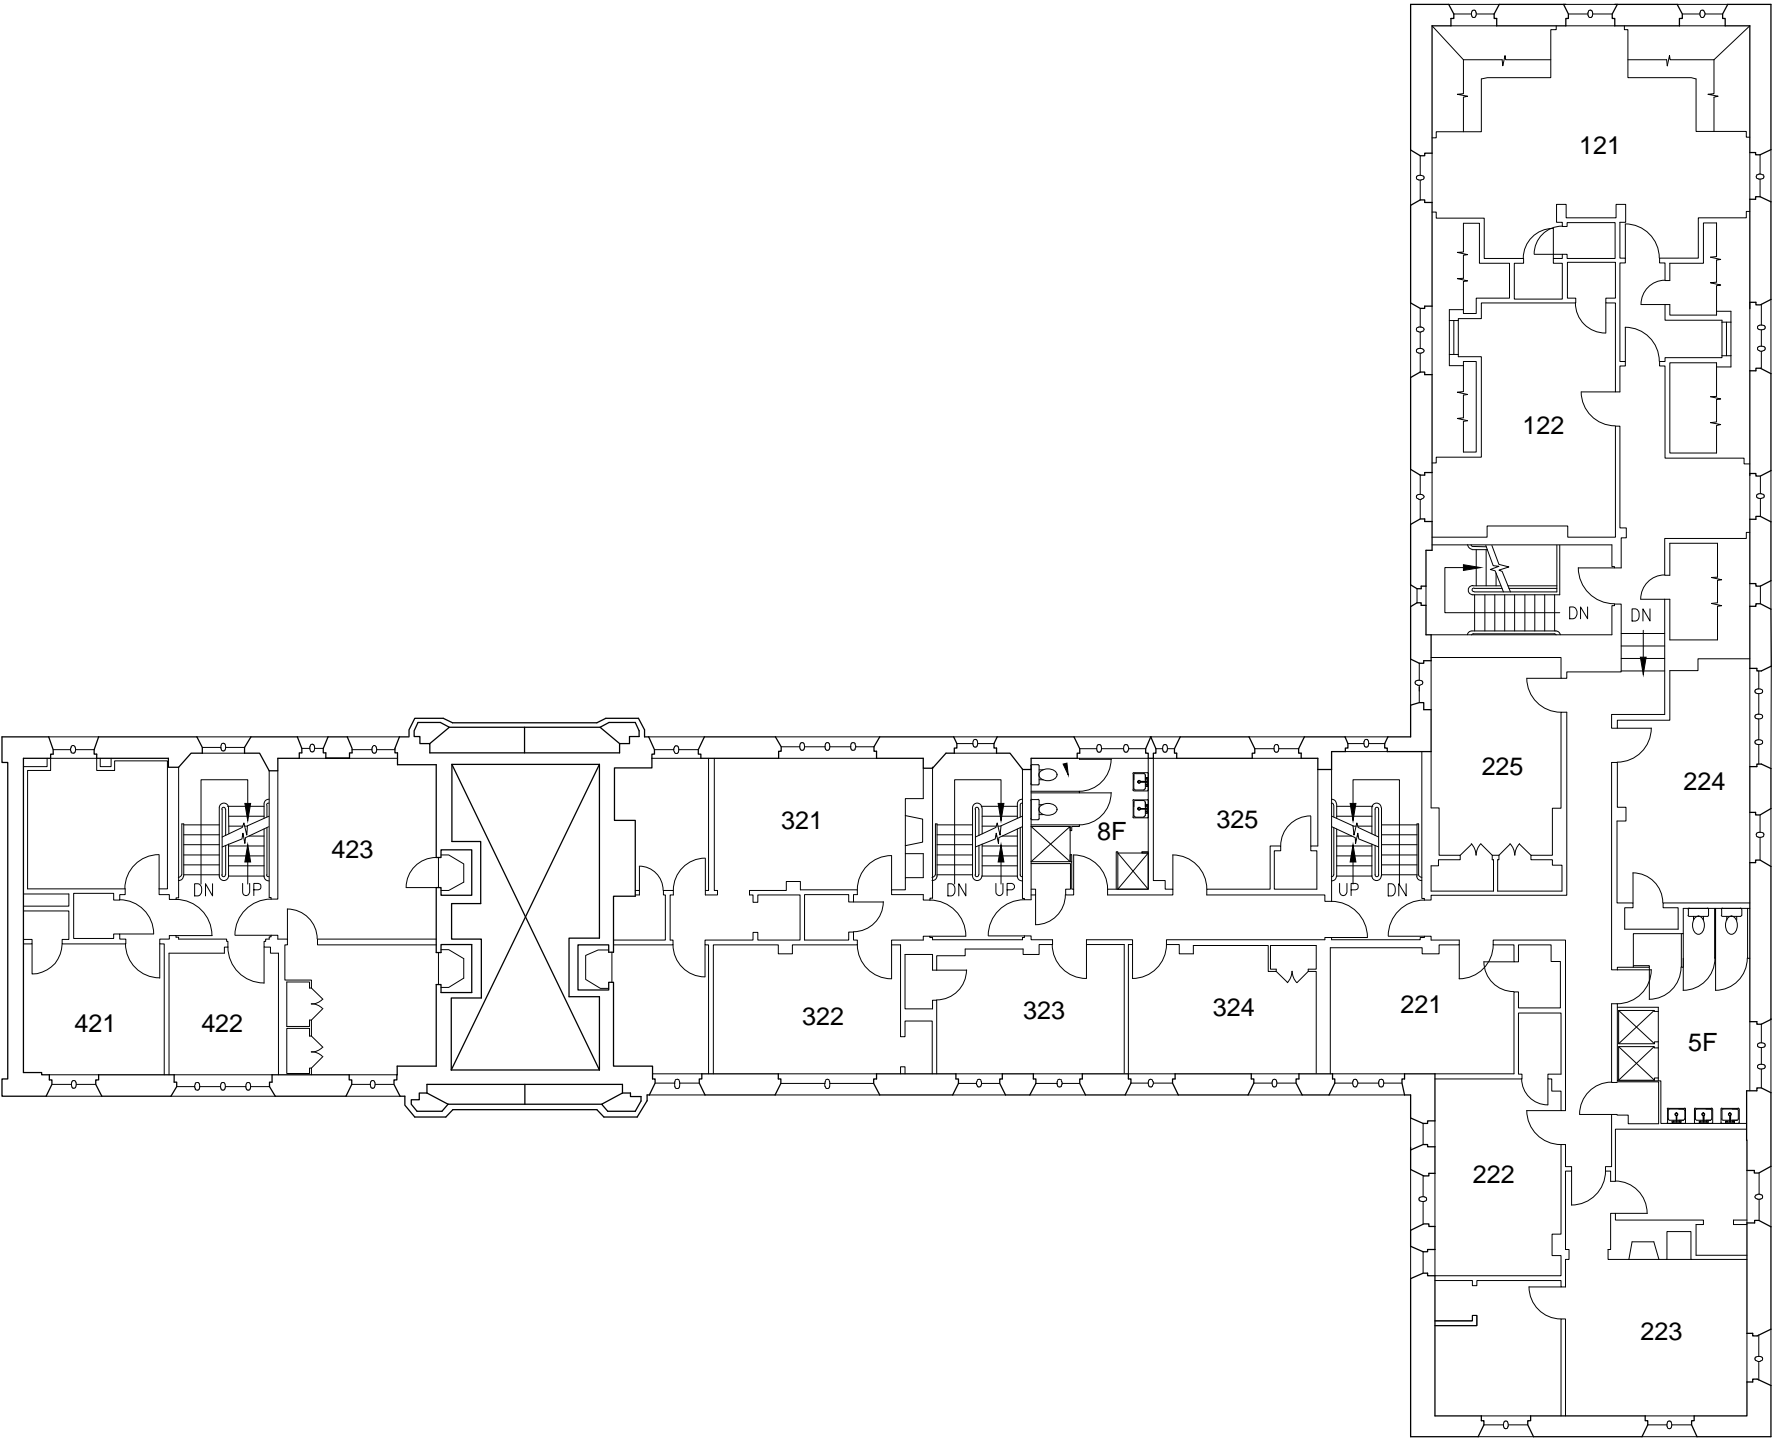

**SECOND FLOOR PLAN**  
LOCKHART HALL, PRINCETON UNIVERSITY, NEW JERSEY

	
MODIFIED BY: V. BASSILY	MODIFIED DATE: 3-FEB-2015
SCALE: 1/16"=1'-0"	PROJECT: CAD15-012
DRAWING No: <b>0049-02</b>	REV: <b>1</b>