



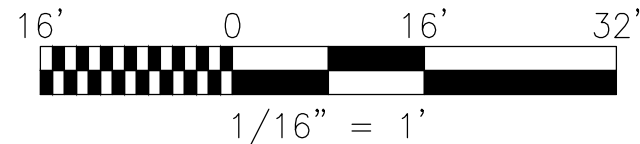

- | | |
|----------------------------------|--------------------|
| (A) Fisher Hall | (D) Lauritzen Hall |
| (B)(C) Wendell Hall | (S)(E) Baker Hall |
| (T) Murley-Pivrotto Family Tower | (F) 1981 Hall |
| (G) Hargadon Hall | (H) Community Hall |

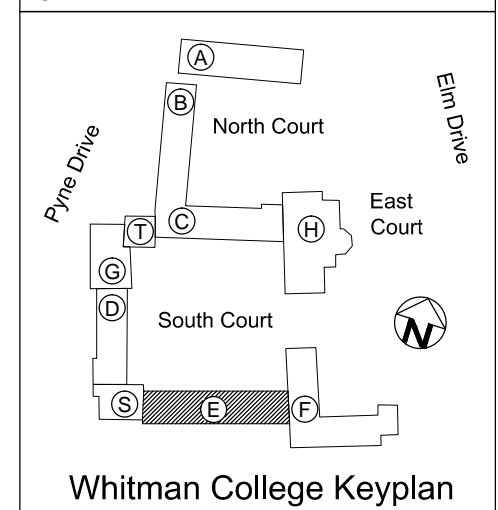

LEVEL 40 FLOOR PLAN - BAKER HALL (E)
 WHITMAN COLLEGE, PRINCETON UNIVERSITY, NEW JERSEY

NOTE:
 THIS DRAWING IS FOR SPACE
 PLANNING PURPOSES ONLY. IT IS
 NOT INTENDED FOR AS-BUILT
 DOCUMENTATION.

REV:	DATE:	SOURCE:
PRINCETON UNIVERSITY		
Facilities		MacMillan Building
DRAWING	PROJECT	
0673-04		
SCALE: 1/16" = 1'-0"	DRAWN:	
VERIFIED	X	DATE: 8/07
NOT VERIFIED:		SOURCE: Arch