



- | | | | |
|--------|------------------------------|--------|------------------|
| (A) | Fisher Hall | (D) | Lauritzen Hall |
| (B)(C) | North Halls | (S)(E) | South Baker Hall |
| (T) | Murley-Pivrotto Family Tower | (F) | 1981 Hall |
| (G) | Hargadon Hall | (H) | Community Hall |

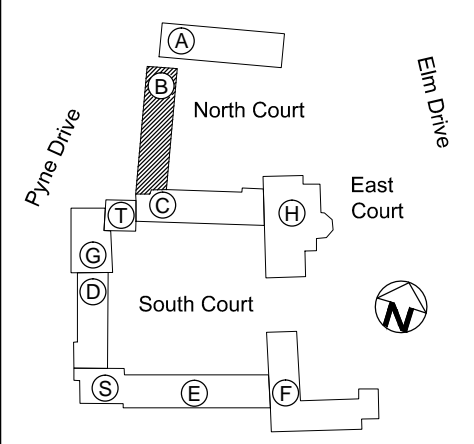


Whitman College Keyplan

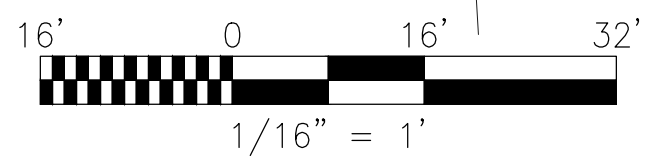

LEVEL 30 FLOOR PLAN - WENDELL HALL B
WHITMAN COLLEGE, PRINCETON UNIVERSITY, NEW JERSEY

NOTE:
THIS DRAWING IS FOR SPACE
PLANNING PURPOSES ONLY. IT IS
NOT INTENDED FOR AS-BUILT
DOCUMENTATION.

REV:	DATE:	SOURCE:
 PRINCETON UNIVERSITY		
Facilities		MacMillan Building
DRAWING	PROJECT	
0669-03		
SCALE: 1/16" = 1'-0"	DRAWN:	
VERIFIED	X	DATE: 8/07
NOT VERIFIED:		SOURCE: Arch