



NOTE:
THIS DRAWING IS FOR REFERENCE PURPOSES ONLY.
IT IS NOT INTENDED FOR AS-BUILT DOCUMENTATION.
EMAIL: spm@princeton.edu

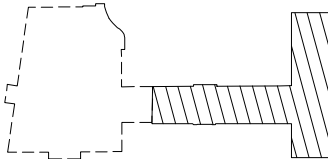


U STORE LOCKHART

KEYPLAN

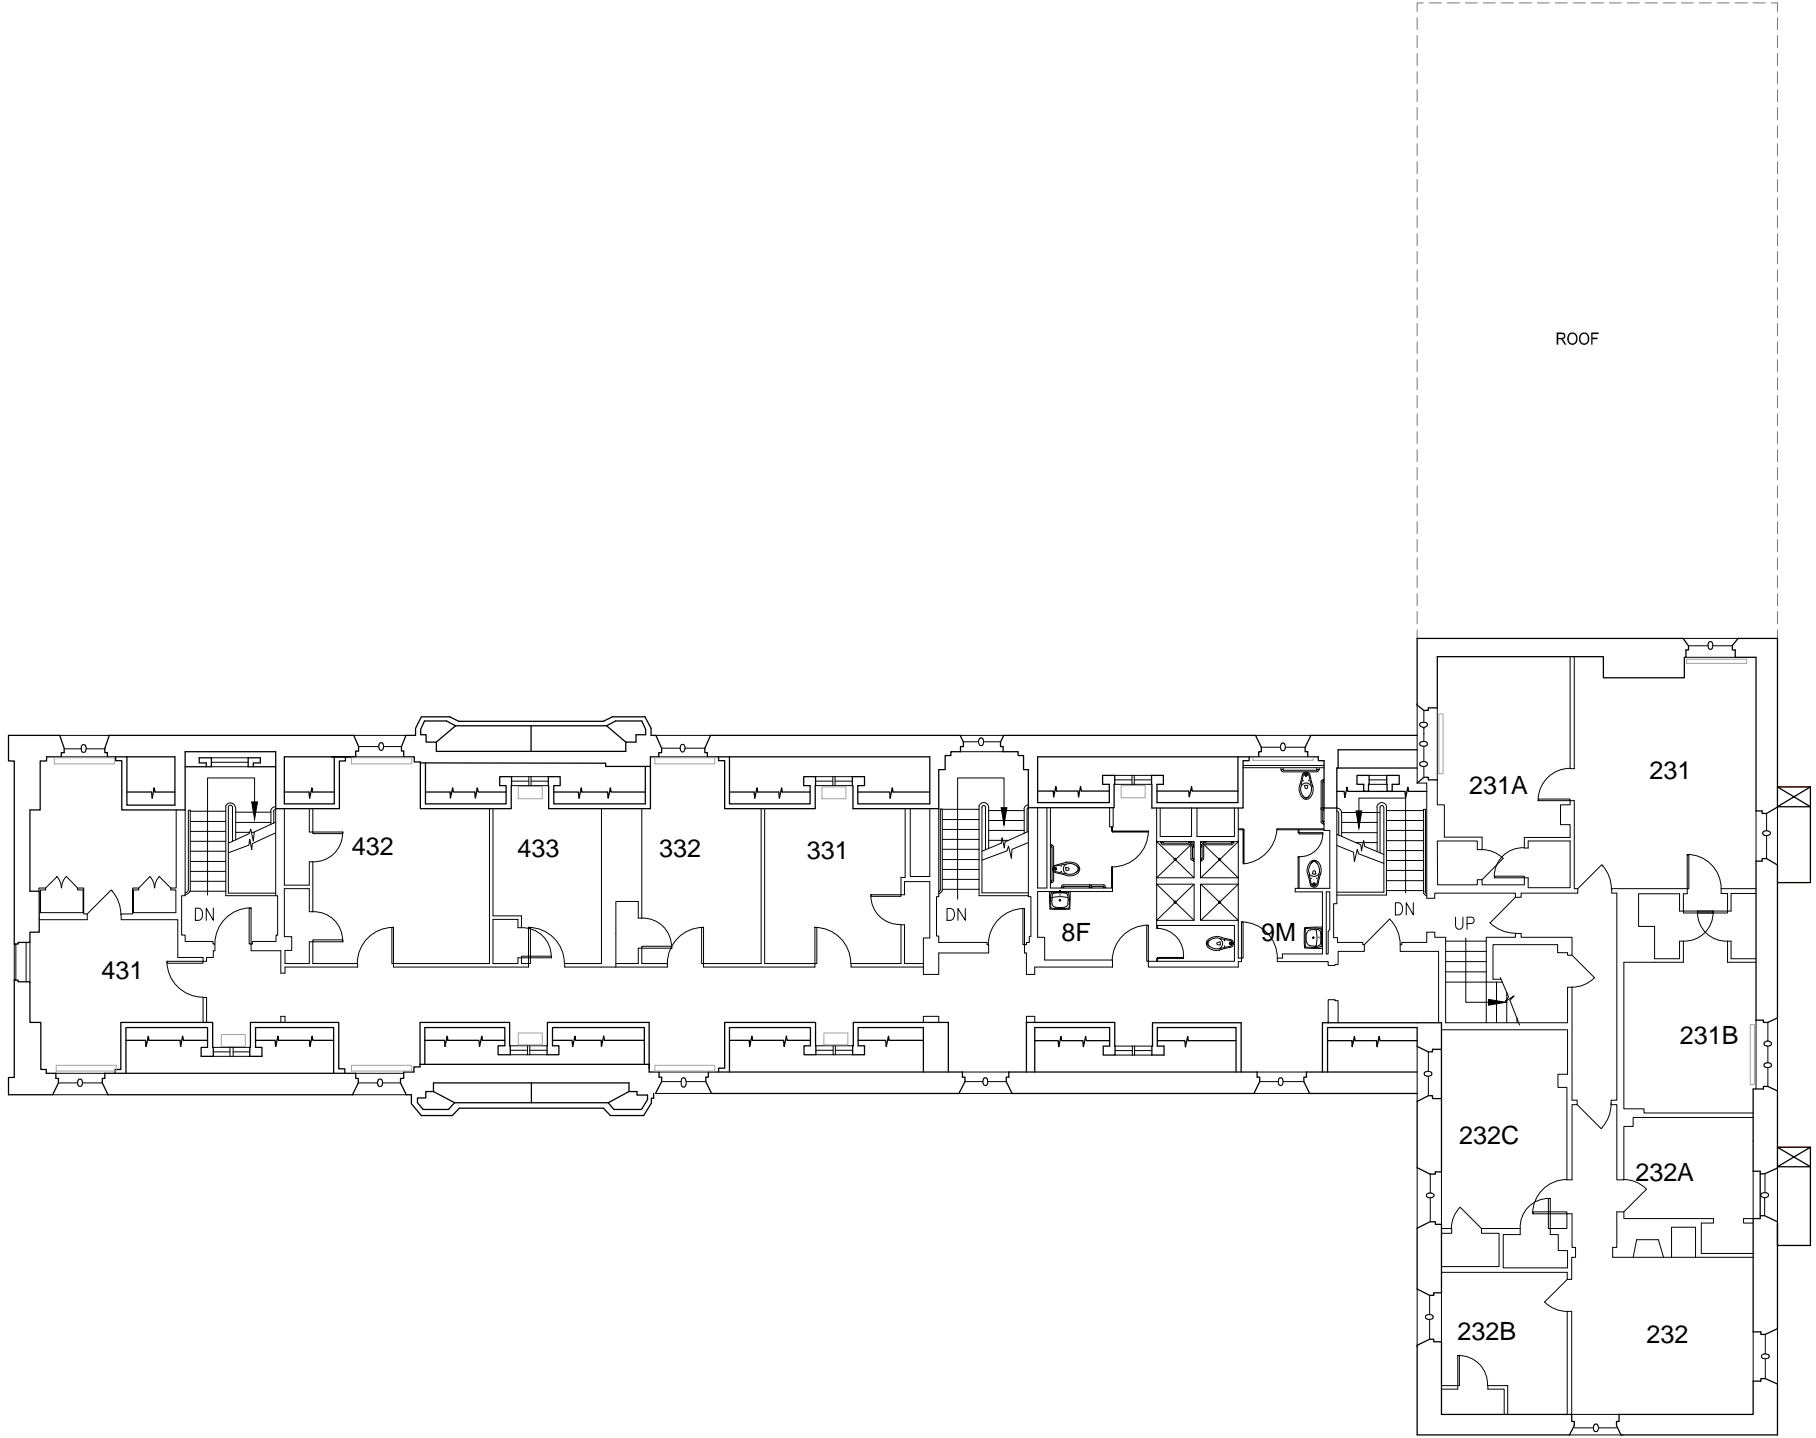

THIRD FLOOR PLAN
LOCKHART HALL, PRINCETON UNIVERSITY, NEW JERSEY

	
MODIFIED BY: V. BASSILY	MODIFIED DATE: 3-FEB-2015
SCALE: 1/16"=1'-0"	PROJECT: CAD15-012
DRAWING No: 0049-03	REV: 1