



NOTE:  
THIS DRAWING IS FOR REFERENCE PURPOSES ONLY.  
IT IS NOT INTENDED FOR AS-BUILT DOCUMENTATION.  
EMAIL: [spm@princeton.edu](mailto:spm@princeton.edu)

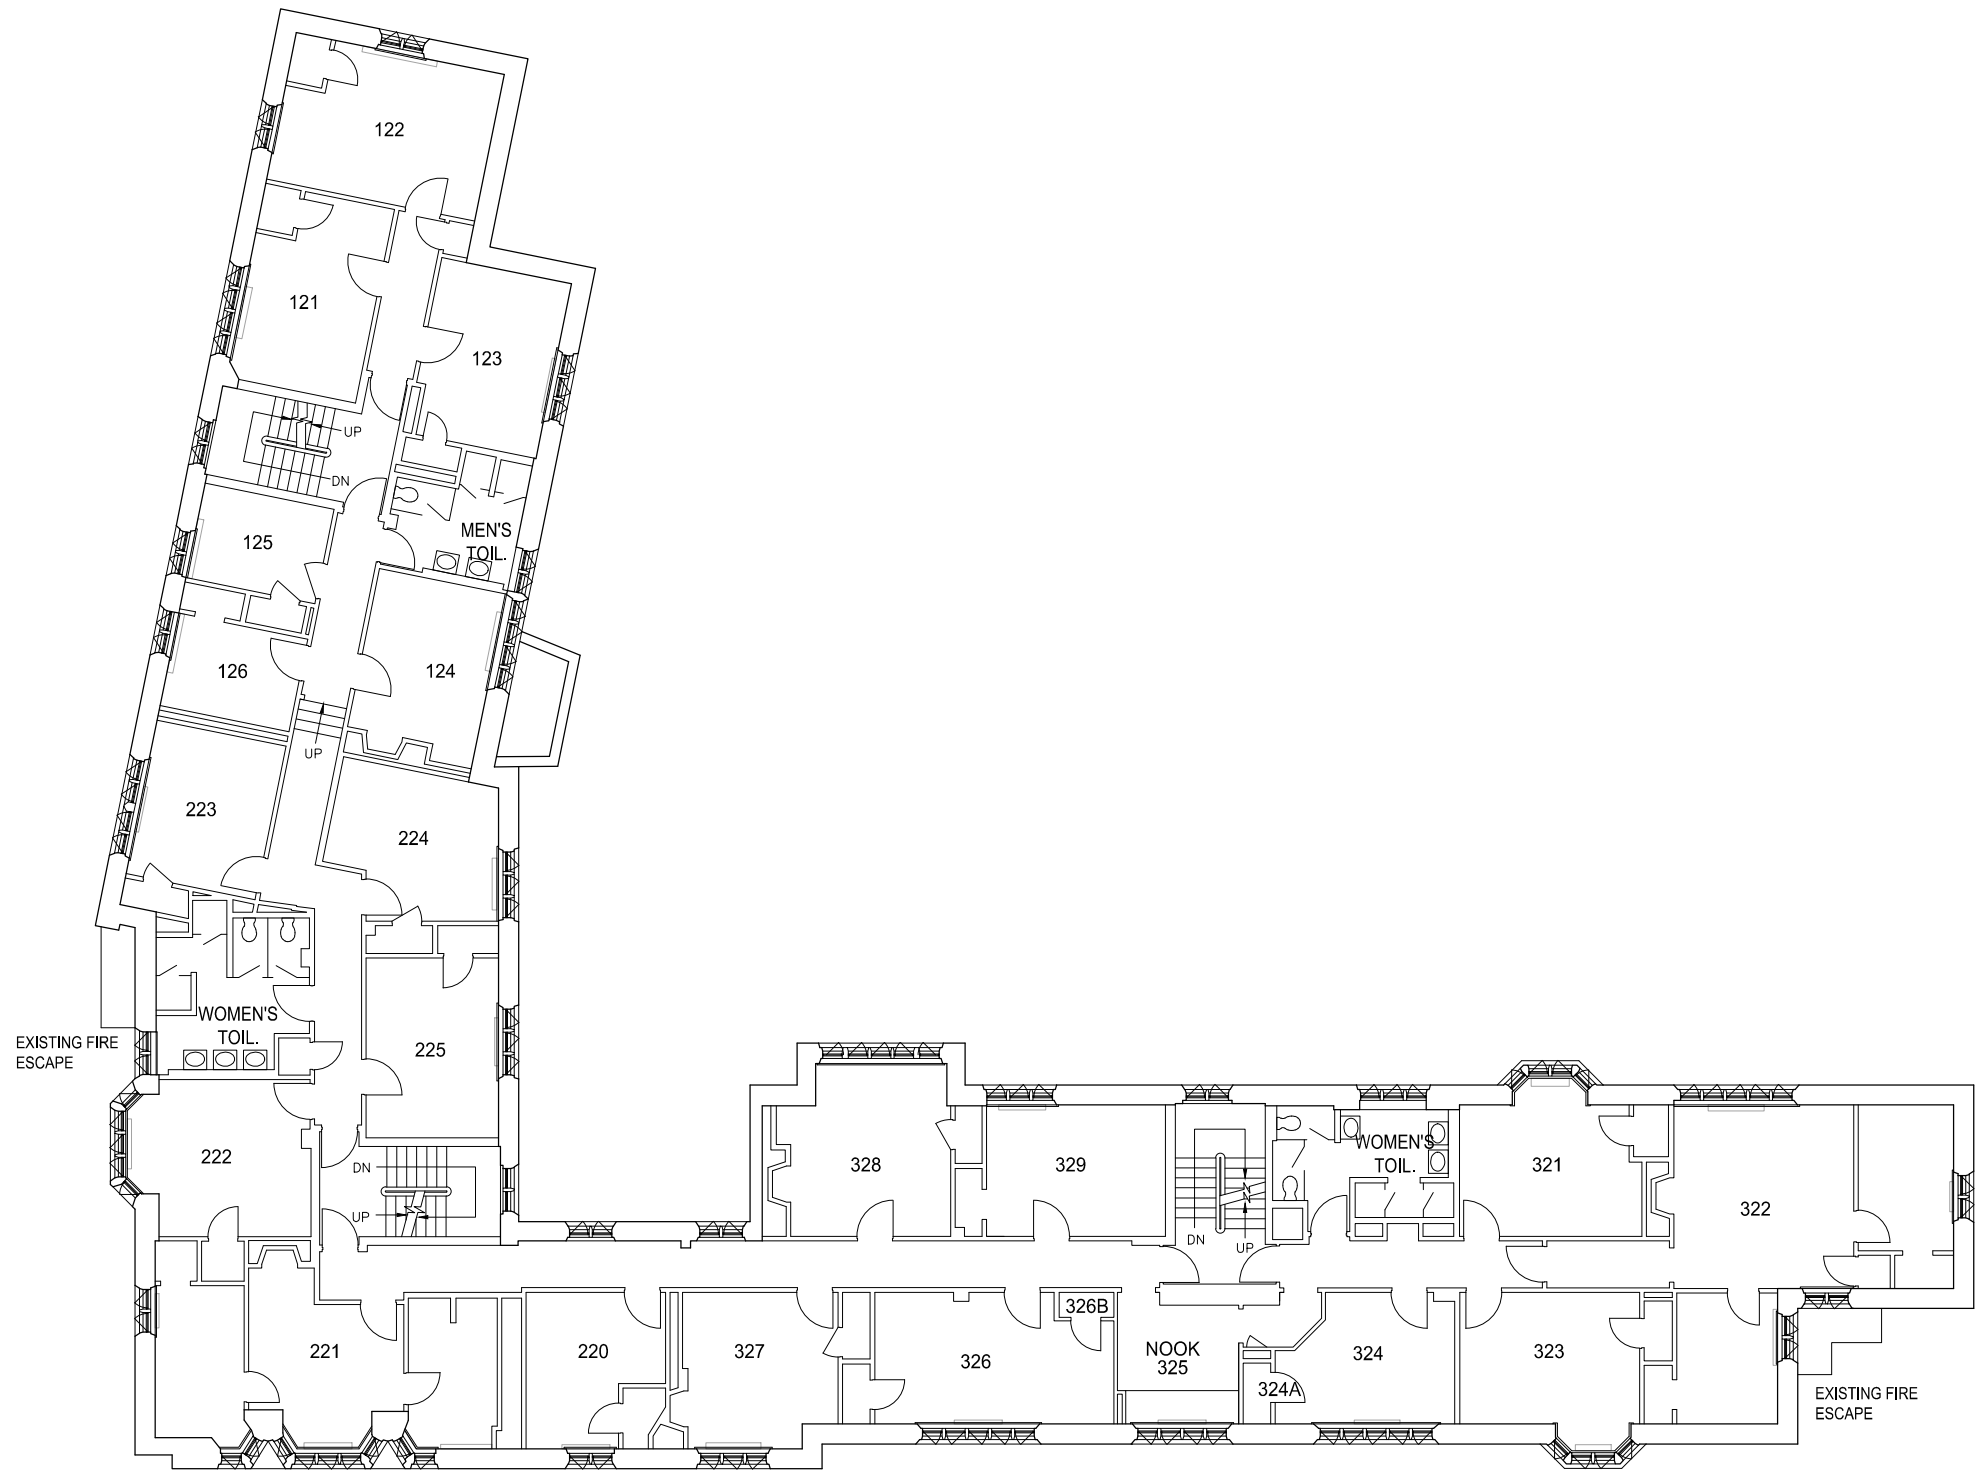

**SECOND FLOOR PLAN**  
WALKER HALL, PRINCETON UNIVERSITY, NEW JERSEY

	
MODIFIED BY: V. BASSILY	MODIFIED DATE: 2-FEB-2015
SCALE: 1/16" = 1'-0"	PROJECT: CAD15-013
DRAWING No: <b>0056-02</b>	REV: <b>1</b>