


NOTE:
THIS DRAWING IS FOR REFERENCE PURPOSES ONLY.
IT IS NOT INTENDED FOR AS-BUILT DOCUMENTATION.
EMAIL: spmis@princeton.edu

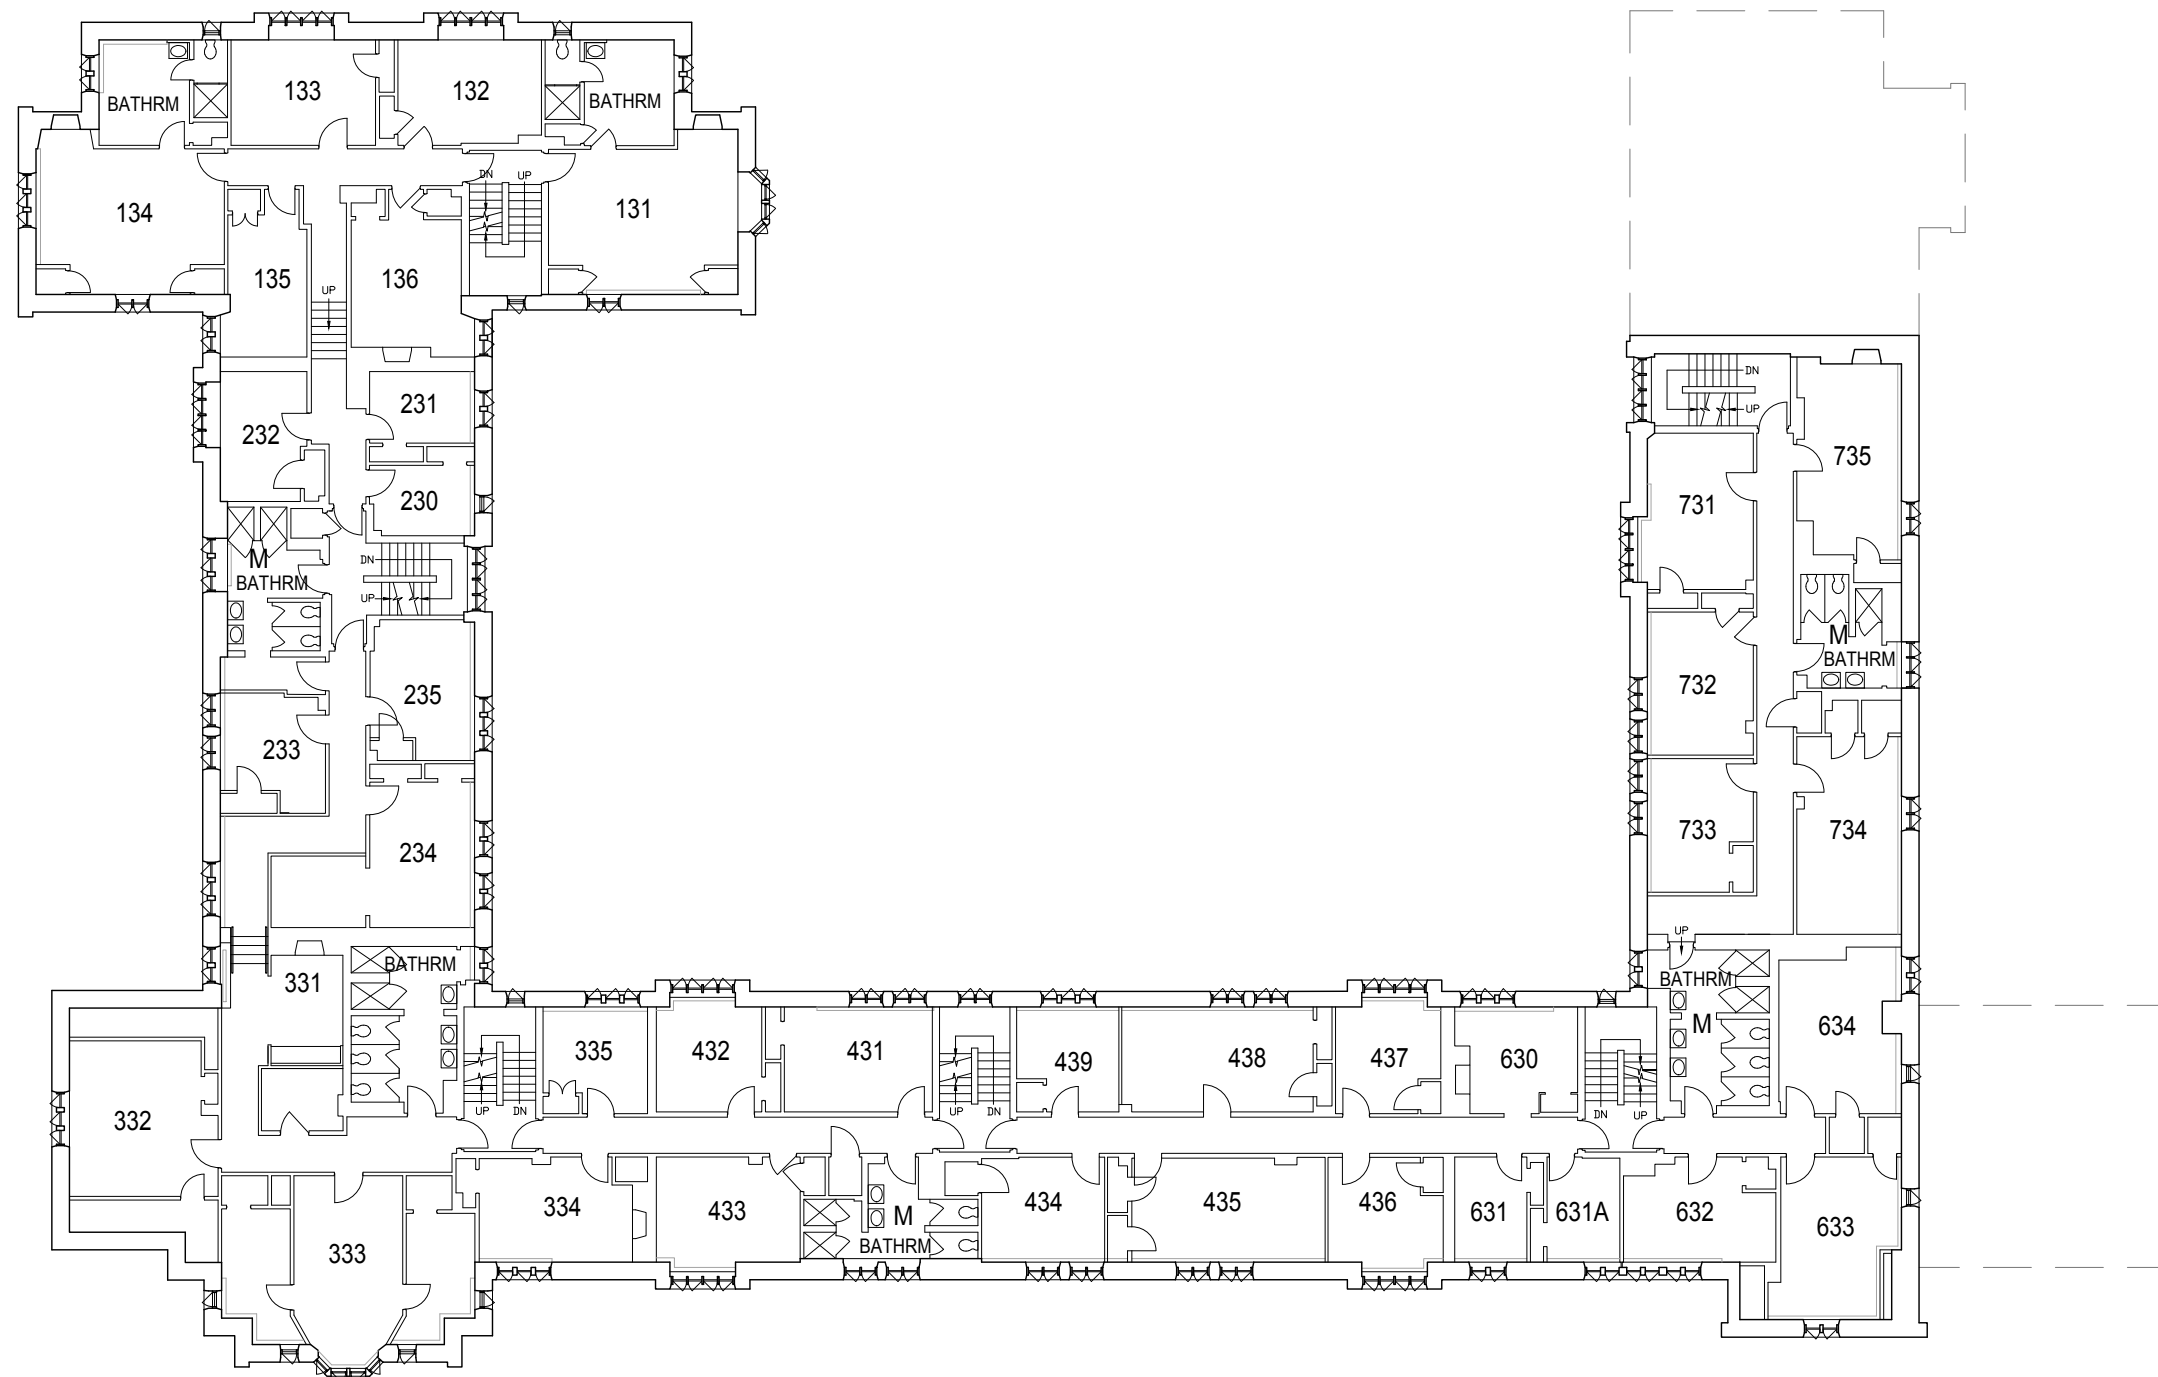

THIRD FLOOR PLAN
PYNE HALL, PRINCETON UNIVERSITY, NEW JERSEY



MODIFIED BY: V. BASSILY	MODIFIED DATE: 11-MAR-2016
SCALE: 1" = 20'-0"	PROJECT: CAD16-032
DRAWING No: 0040-03	REV: 1