


- | | |
|----------------------------------|--------------------|
| (A) Fisher Hall | (D) Lauritzen Hall |
| (B)(C) Wendell Hall | (S)(E) Baker Hall |
| (T) Murley-Pivrotto Family Tower | (F) 1981 Hall |
| (G) Hargadon Hall | (H) Community Hall |

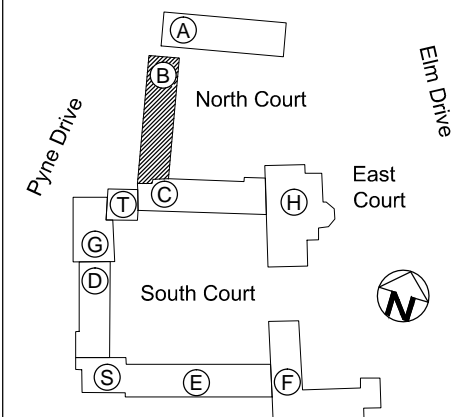

Whitman College Keyplan

REV:	DATE:	SOURCE:
------	-------	---------




Facilities MacMillan Building

DRAWING 0669-00	PROJECT SPMIS12-205
--------------------	------------------------

SCALE: 1/16" = 1'-0"	DRAWN: Architect
VERIFIED	DATE: 08/2007
NOT VERIFIED:	SOURCE: Record Dwg

NOTE:
THIS DRAWING IS FOR SPACE
PLANNING PURPOSES ONLY. IT IS
NOT INTENDED FOR AS-BUILT
DOCUMENTATION.

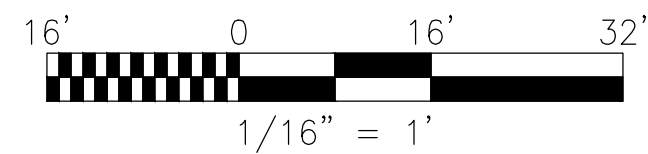

LEVEL 00 FLOOR PLAN - WENDELL HALL B
WHITMAN COLLEGE