




ENLARGED VIEW
SCALE: 1/16" = 1'-0"

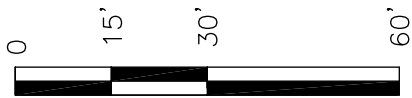

SCALE 1" = 30'-0"

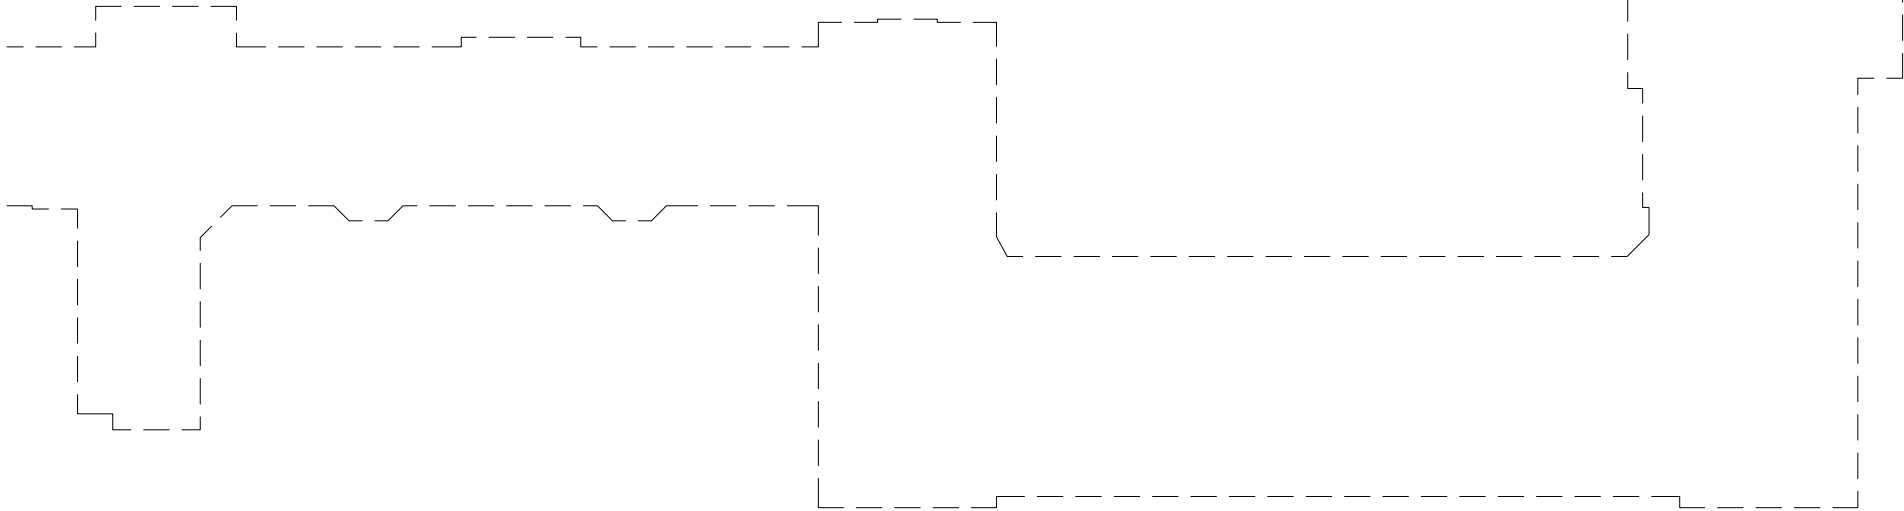

FIFTH FLOOR PLAN
LITTLE HALL, PRINCETON UNIVERSITY, NEW JERSEY

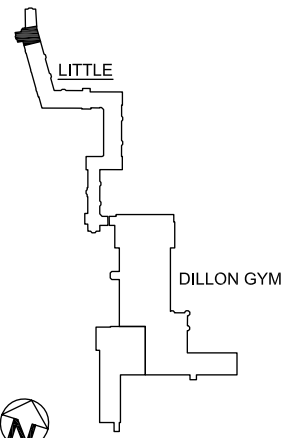

KEYPLAN

Princeton University
Facilities
MacMillan Building



DRAWING
0021-05

SCALE: 1" = 30'-0"

SURVEYED:	X	DATE SURVEYED: 5/02
NOT SURVEYED:		DATA SOURCE: ARCH