



NOTE:
THIS DRAWING IS FOR REFERENCE PURPOSES ONLY.
IT IS NOT INTENDED FOR AS-BUILT DOCUMENTATION.
EMAIL: spm@princeton.edu

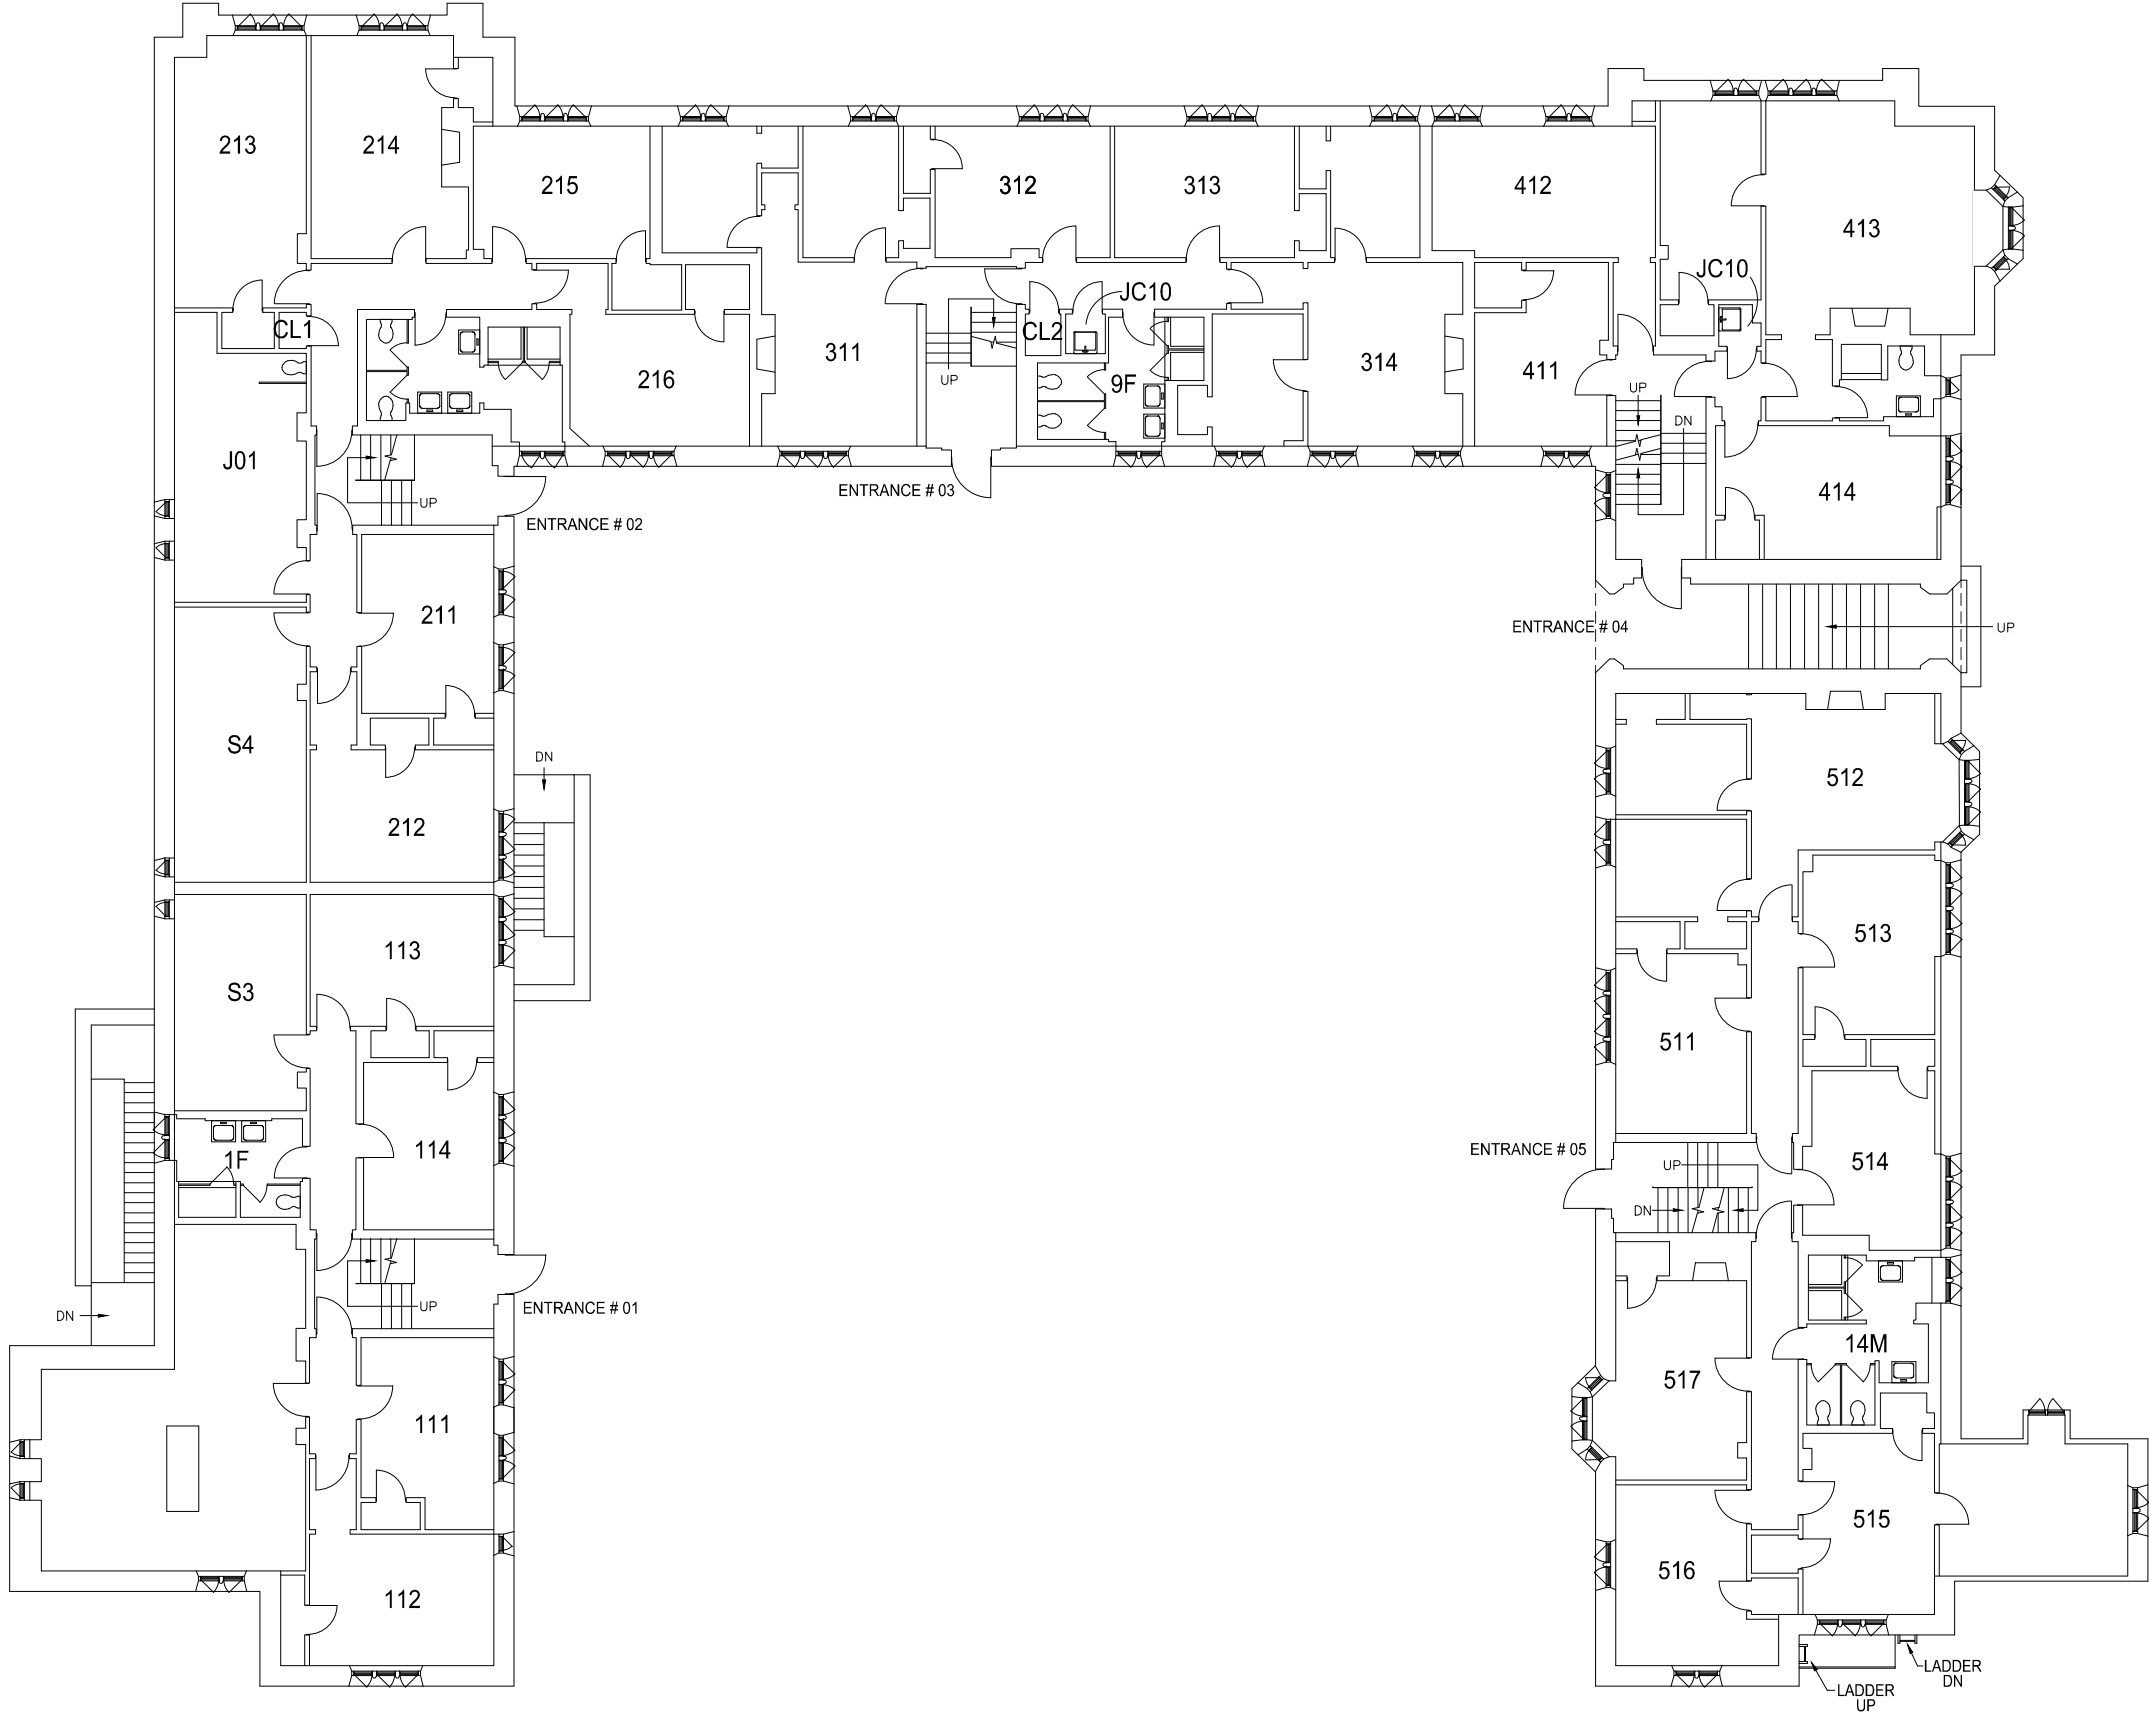

FIRST FLOOR PLAN
CLASS OF 1903 HALL, PRINCETON UNIVERSITY, NEW JERSEY

	
MODIFIED BY: V. BASSILY	MODIFIED DATE: 30-JAN-2015
SCALE: 1/16" = 1'-0"	PROJECT: CAD15-011
DRAWING No: 0053-01	REV: 1