


NOTE:
THIS DRAWING IS FOR REFERENCE PURPOSES ONLY.
IT IS NOT INTENDED FOR AS-BUILT DOCUMENTATION.
EMAIL: spmis@princeton.edu

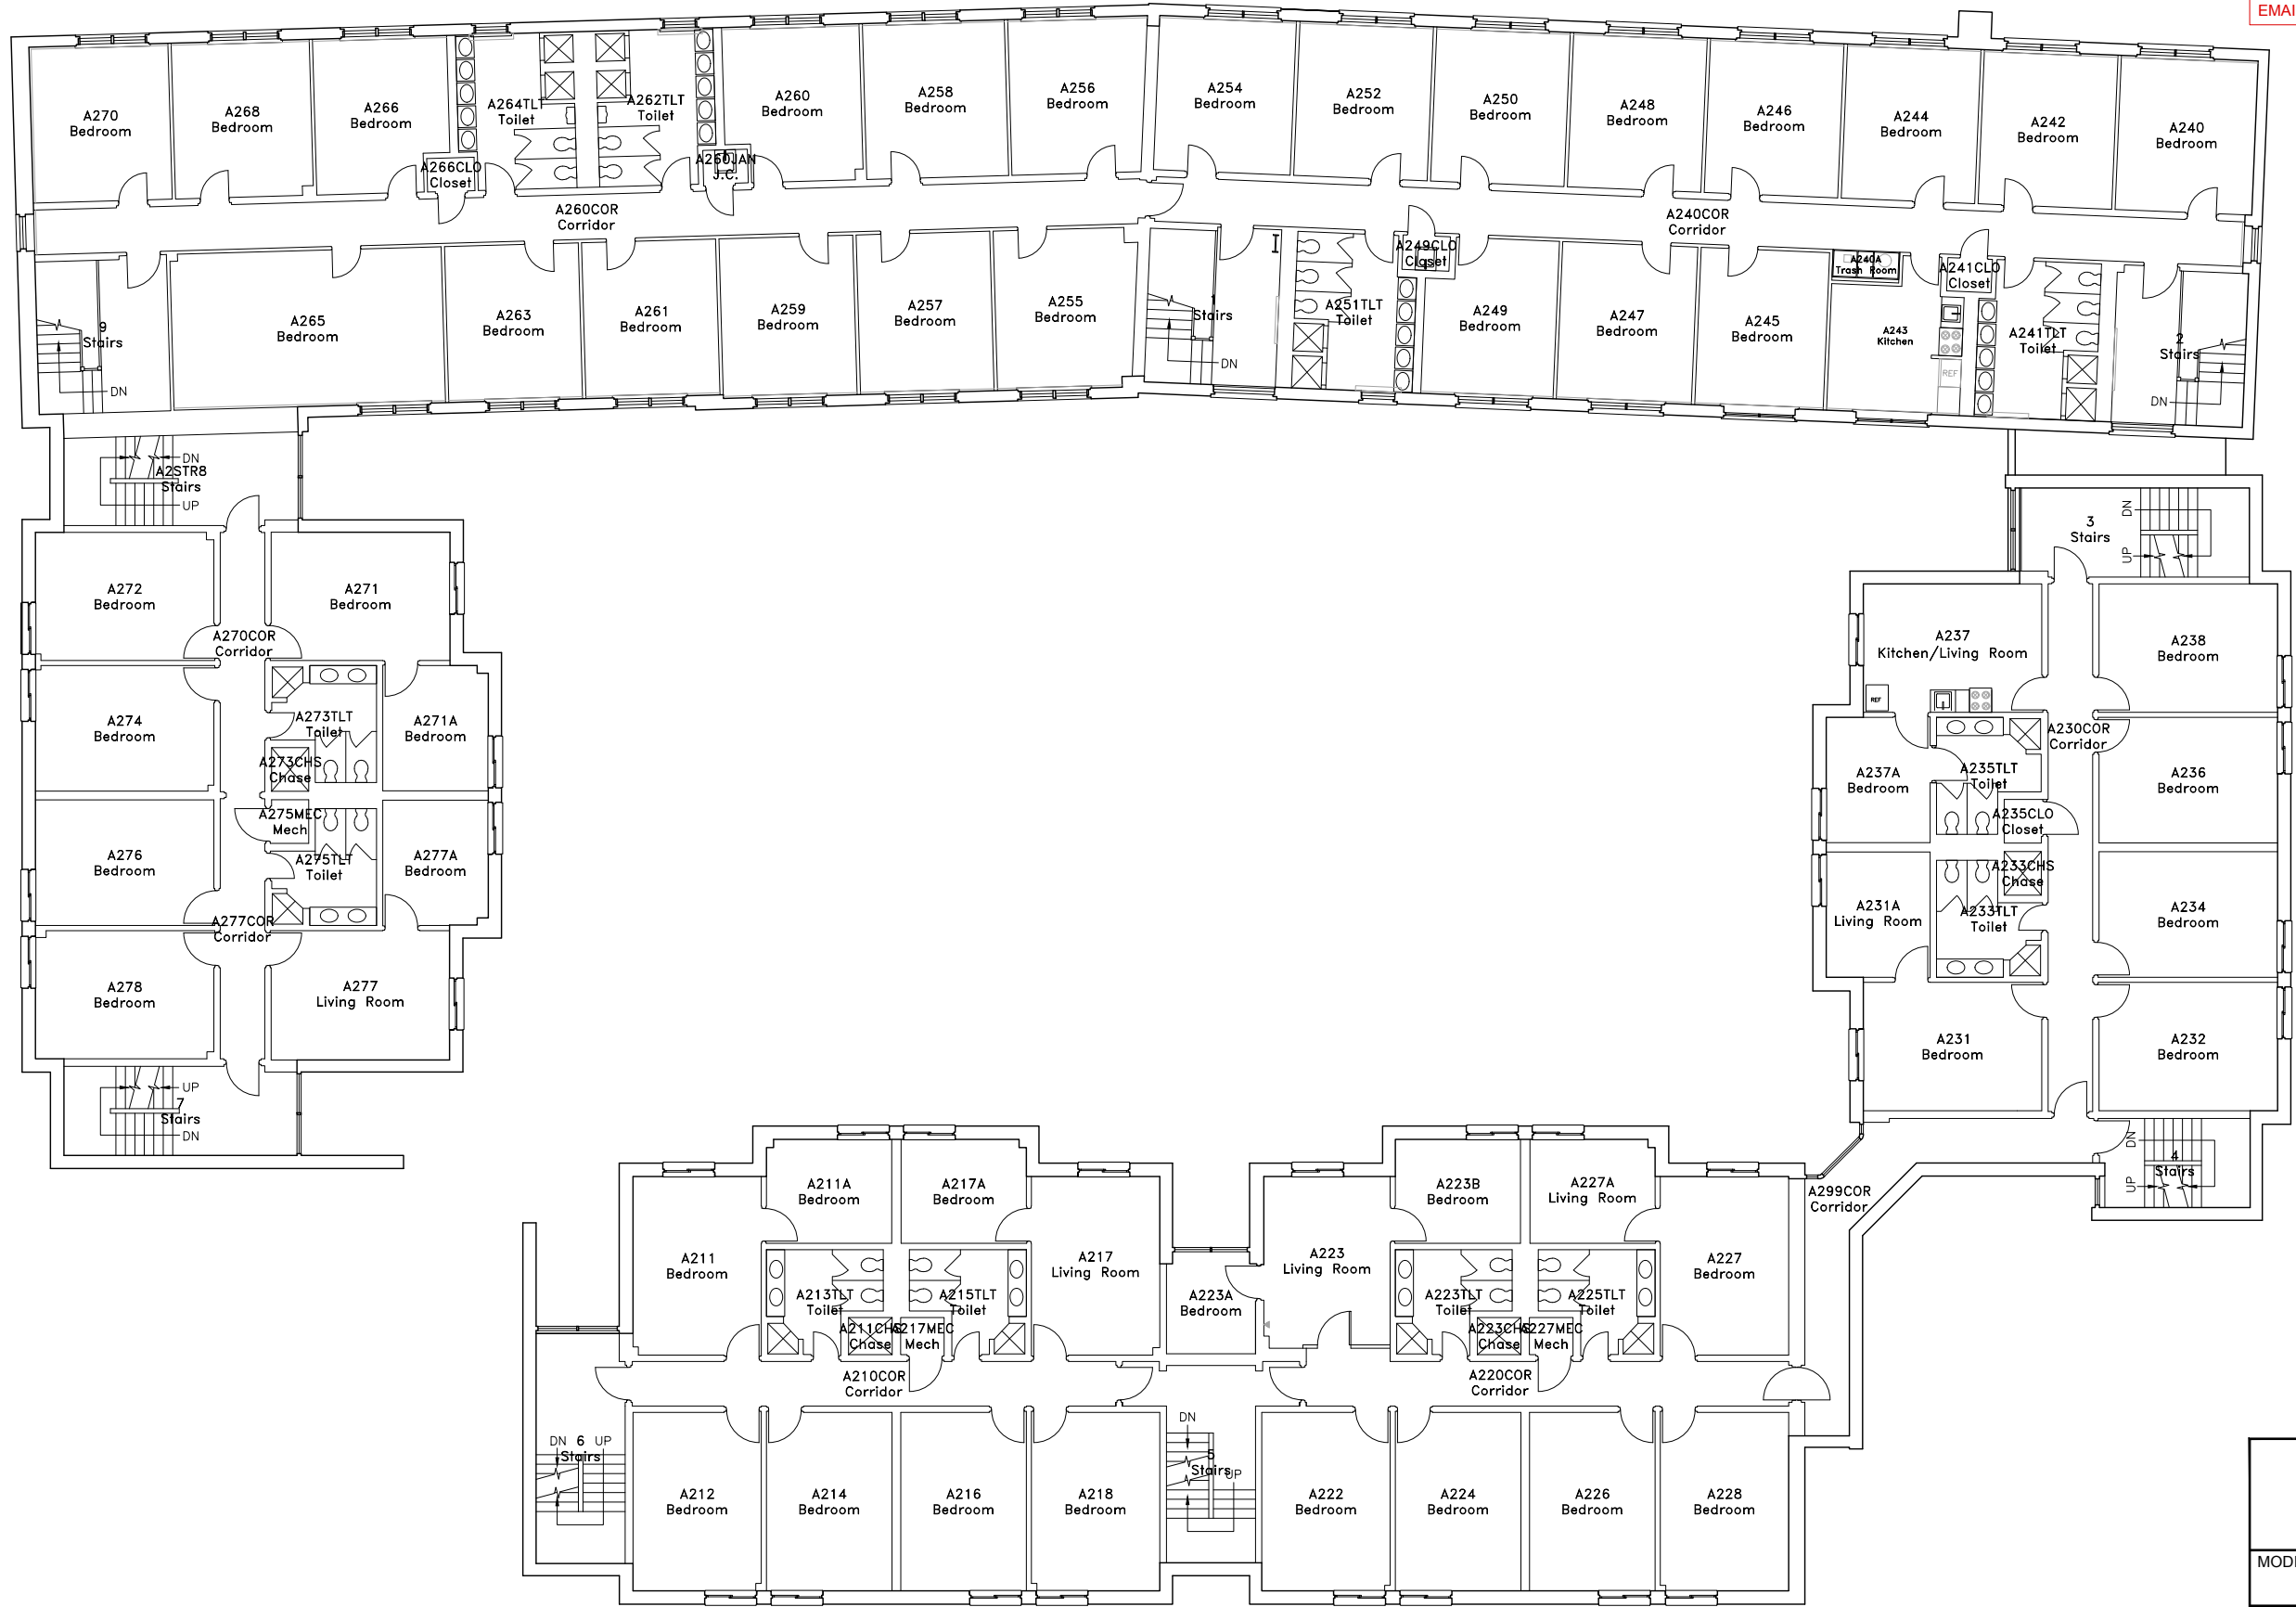

SECOND FLOOR PLAN
COURTYARD ANNEX, PRINCETON UNIVERSITY, NEW JERSEY



MODIFIED BY: V. BASSILY	MODIFIED DATE: 31-AUG-2016
SCALE: 1/16" = 1'-0"	PROJECT: CAD16-091
DRAWING No: 0592-02	REV: 3