

- (A)

Fisher Hall
- (B)(C)

North Halls
- (T)

Murley-Pivrotto Family Tower
- (G)




Hargadon Hall
- (D)

Lauritzen Hall
- (S)(E)

South Baker Hall
- (F)

1981 Hall
- (H)

Community Hall

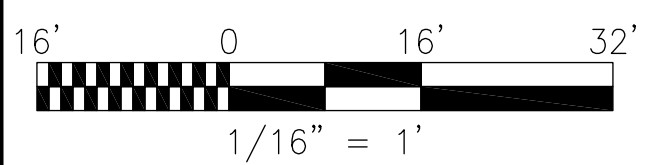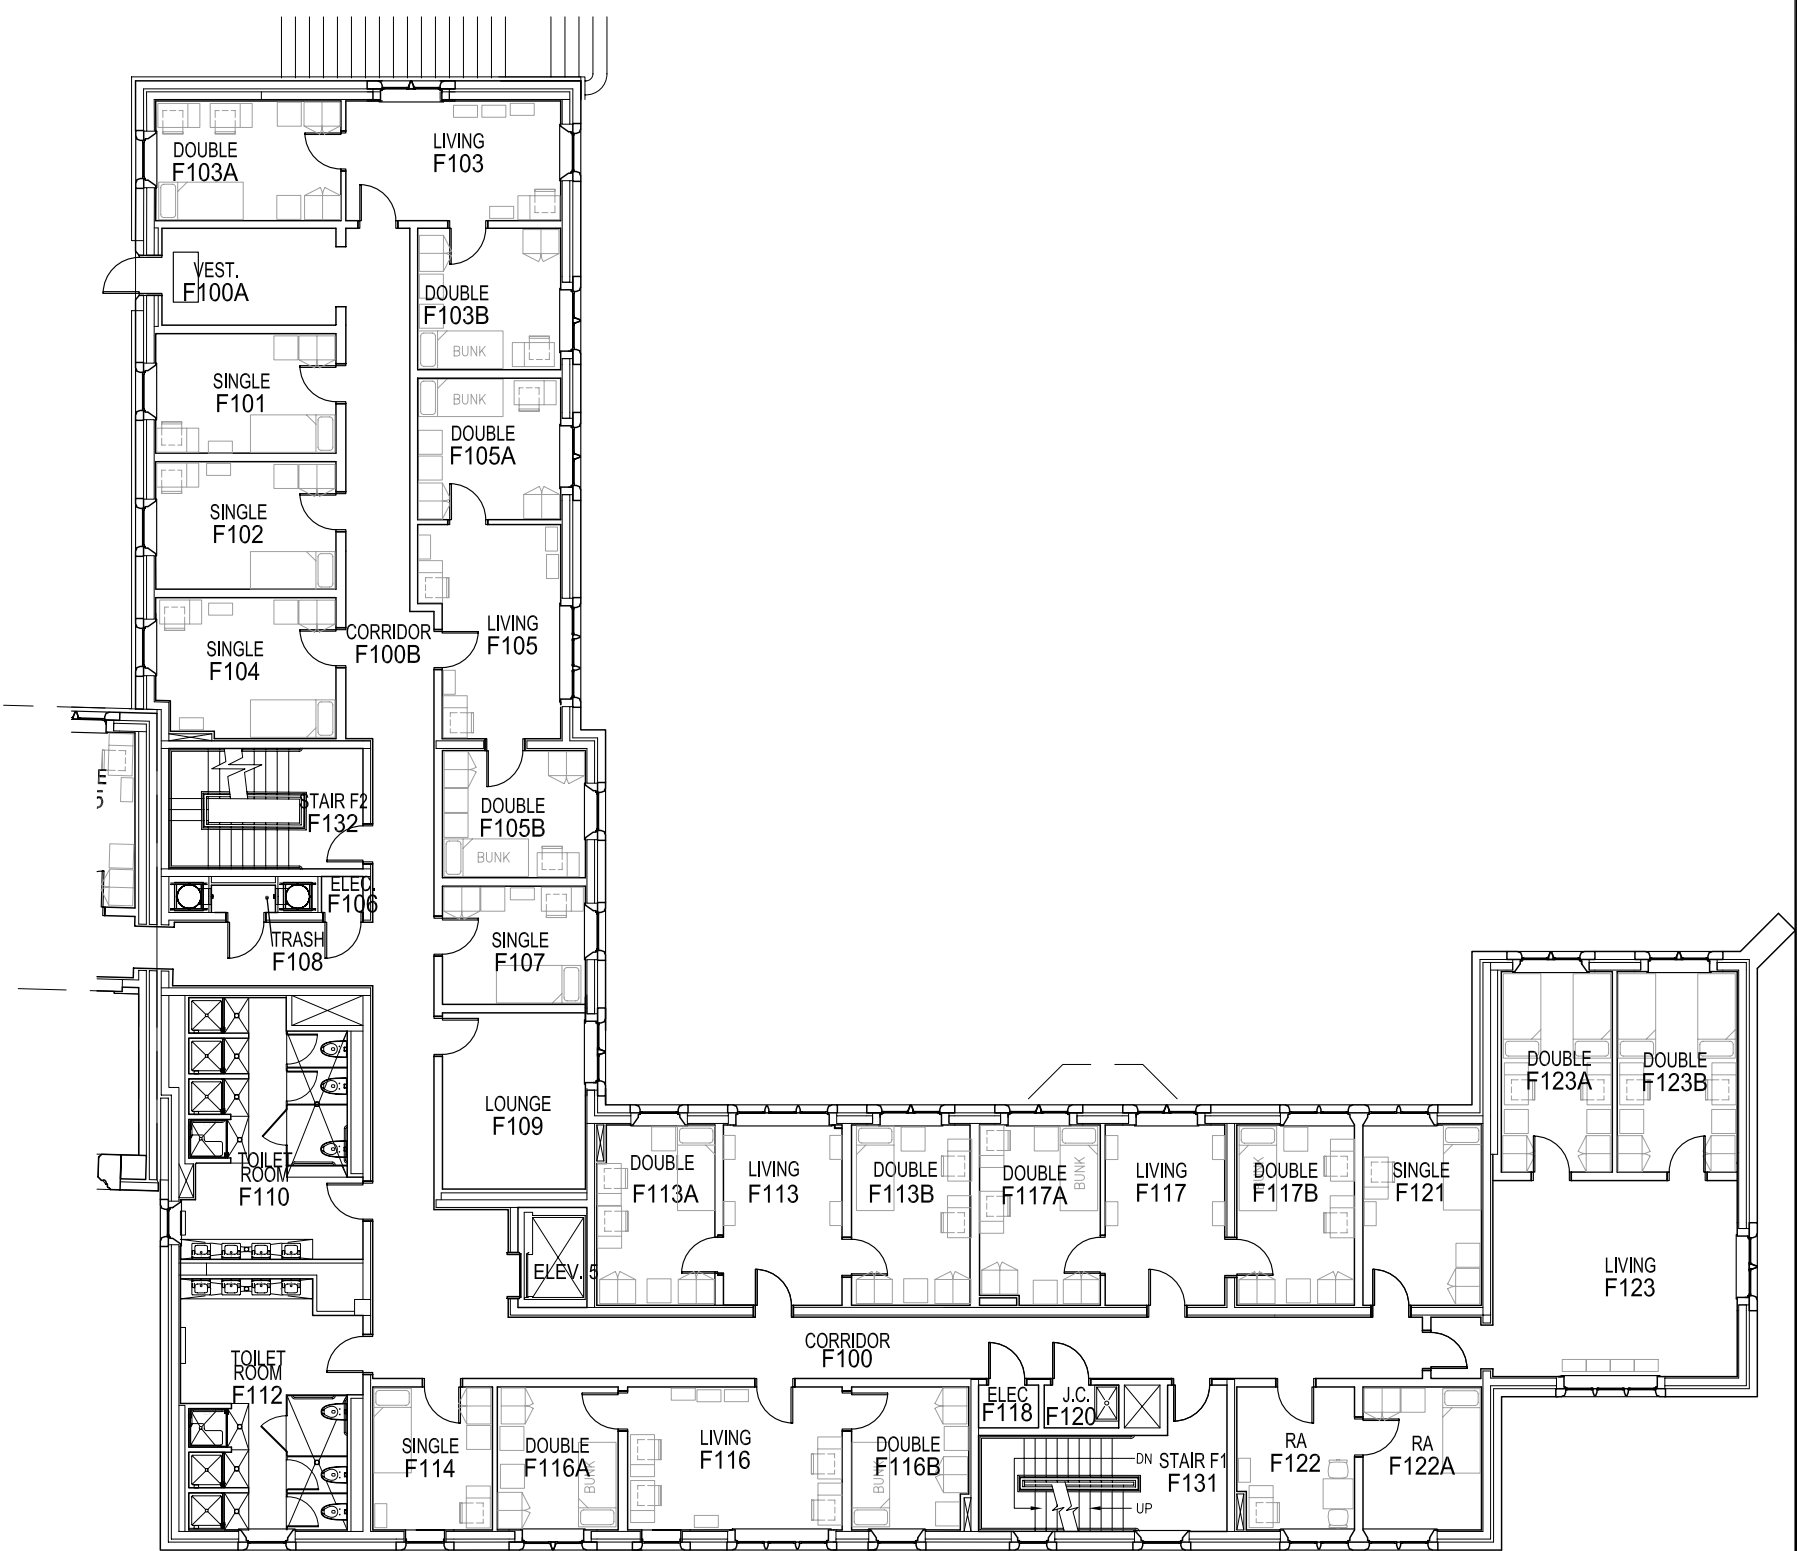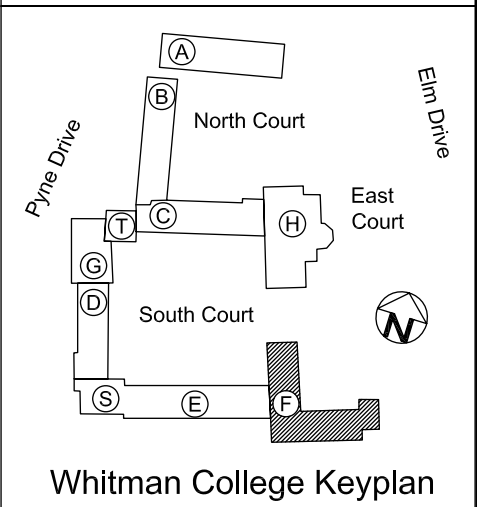

10 FLOOR PLAN - 1981 HALL

WHITMAN COLLEGE, PRINCETON, N.J.

Princeton University	
Facilities MacMillan Building	
DRAWING 0668-01	
SCALE: 1/16" = 1'-0"	
SURVEYED: <input checked="" type="checkbox"/>	DATE SURVEYED: 8/07
NOT SURVEYED: <input type="checkbox"/>	DATA SOURCE: ARCH