

\\nas-hart-princeton\Drawings\Building\Drawings\Spelman\0153-04.dwg, 1/7/2003 11:44:41 AM, xterms, AutoCAD, PLOT, 1:1




SCALE 1" = 30'-0"



# **FOURTH FLOOR PLAN**

SPELMAN HALLS, PRINCETON UNIVERSITY, NEW JERSEY

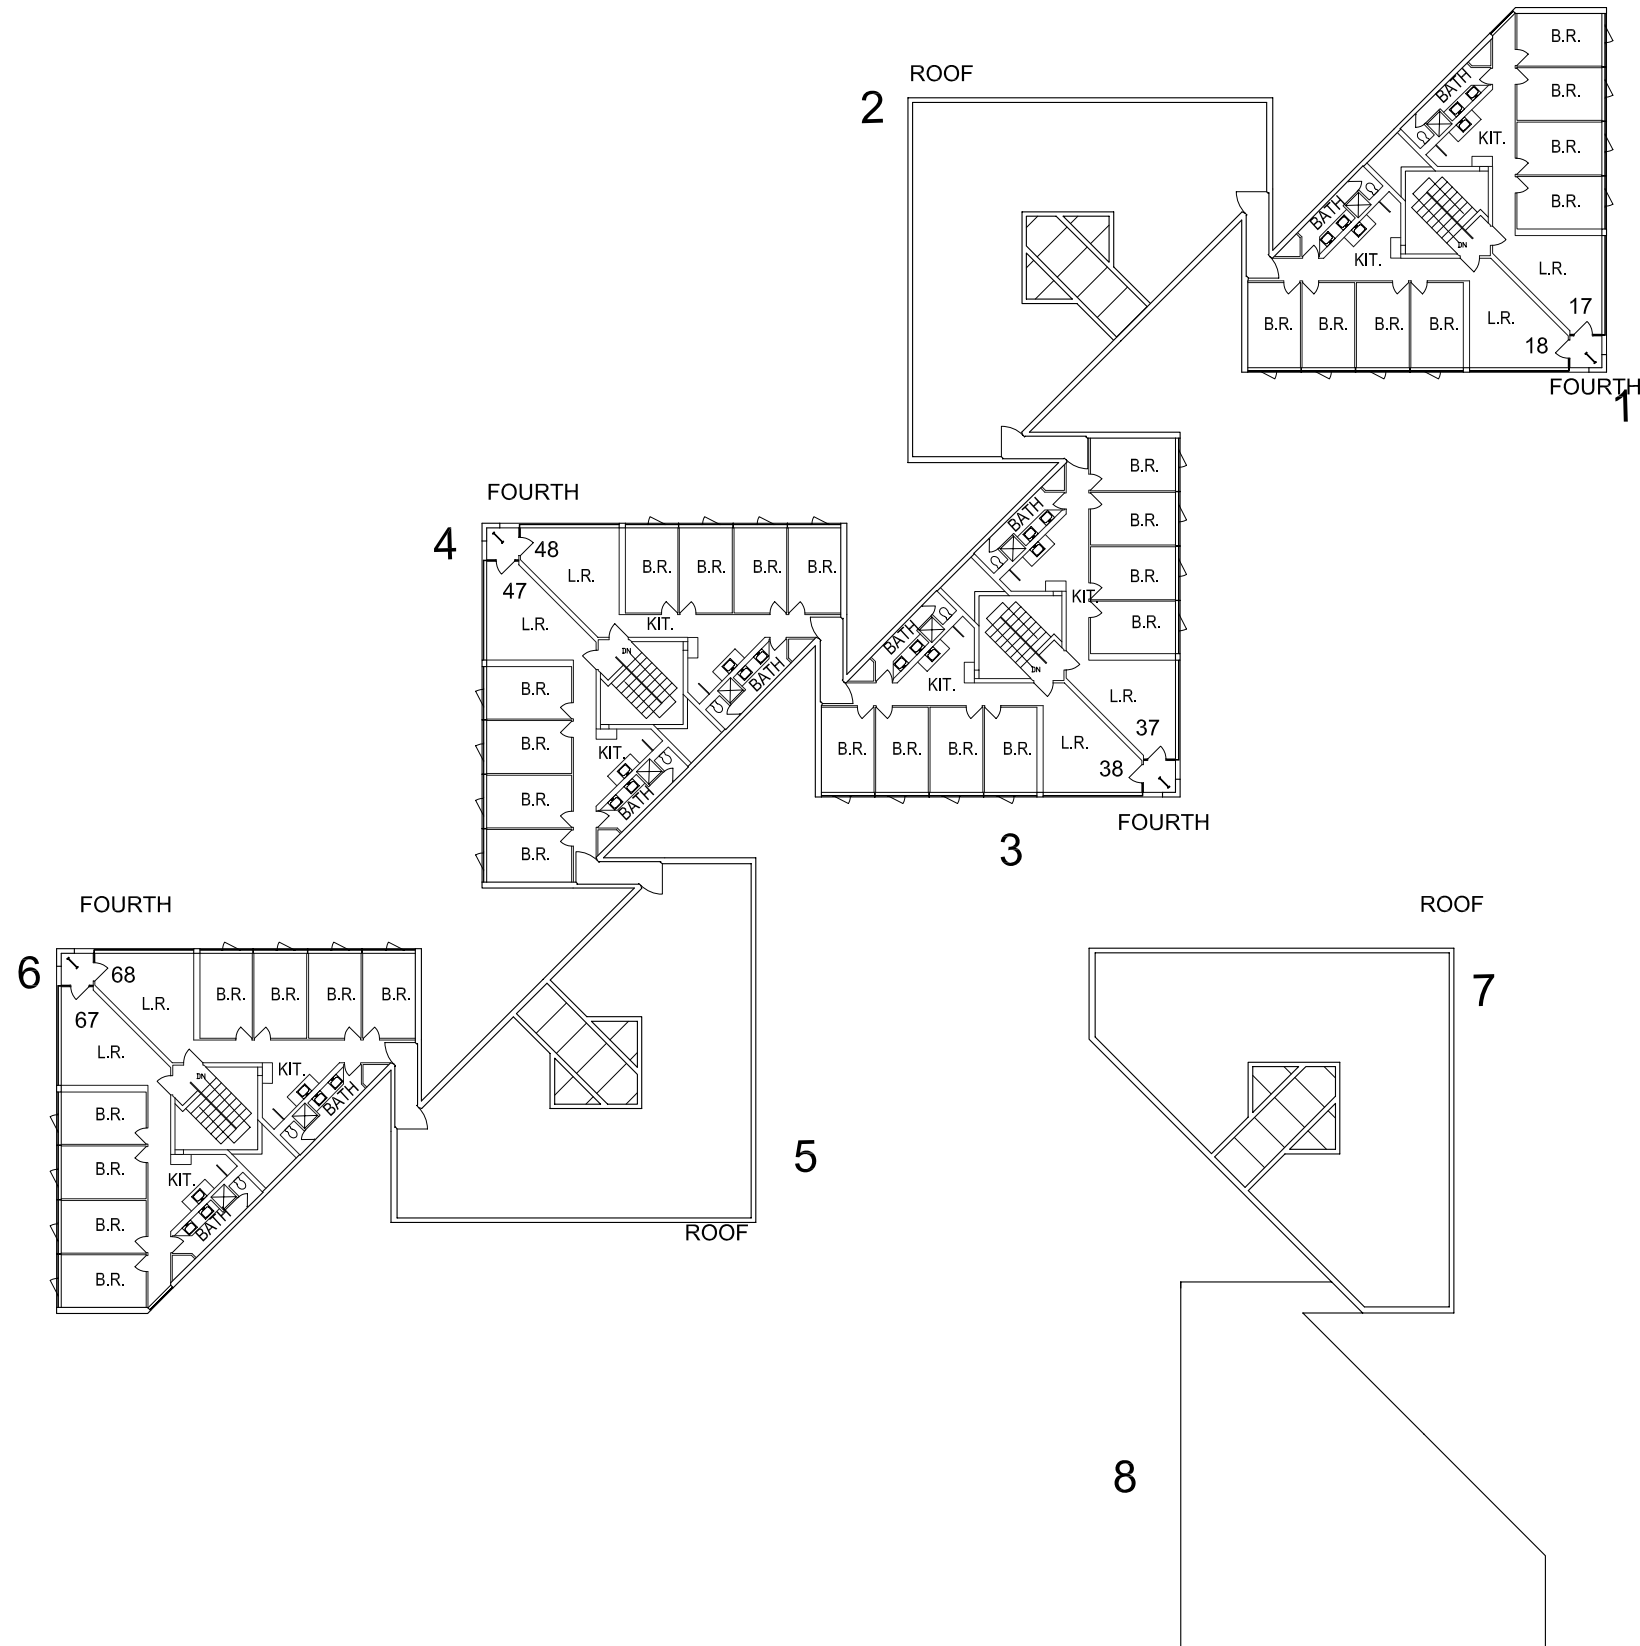

**Princeton University**

Facilities  
MacMillan Building



DRAWING

**0153-04**

SCALE: 1" = 30'-0"

SURVEYED:



DATE SURVEYED: 8/03

NOT SURVEYED:

DATA SOURCE: PU