



NOTE:  
THIS DRAWING IS FOR REFERENCE PURPOSES ONLY.  
IT IS NOT INTENDED FOR AS-BUILT DOCUMENTATION.  
EMAIL: [spm@princeton.edu](mailto:spm@princeton.edu)

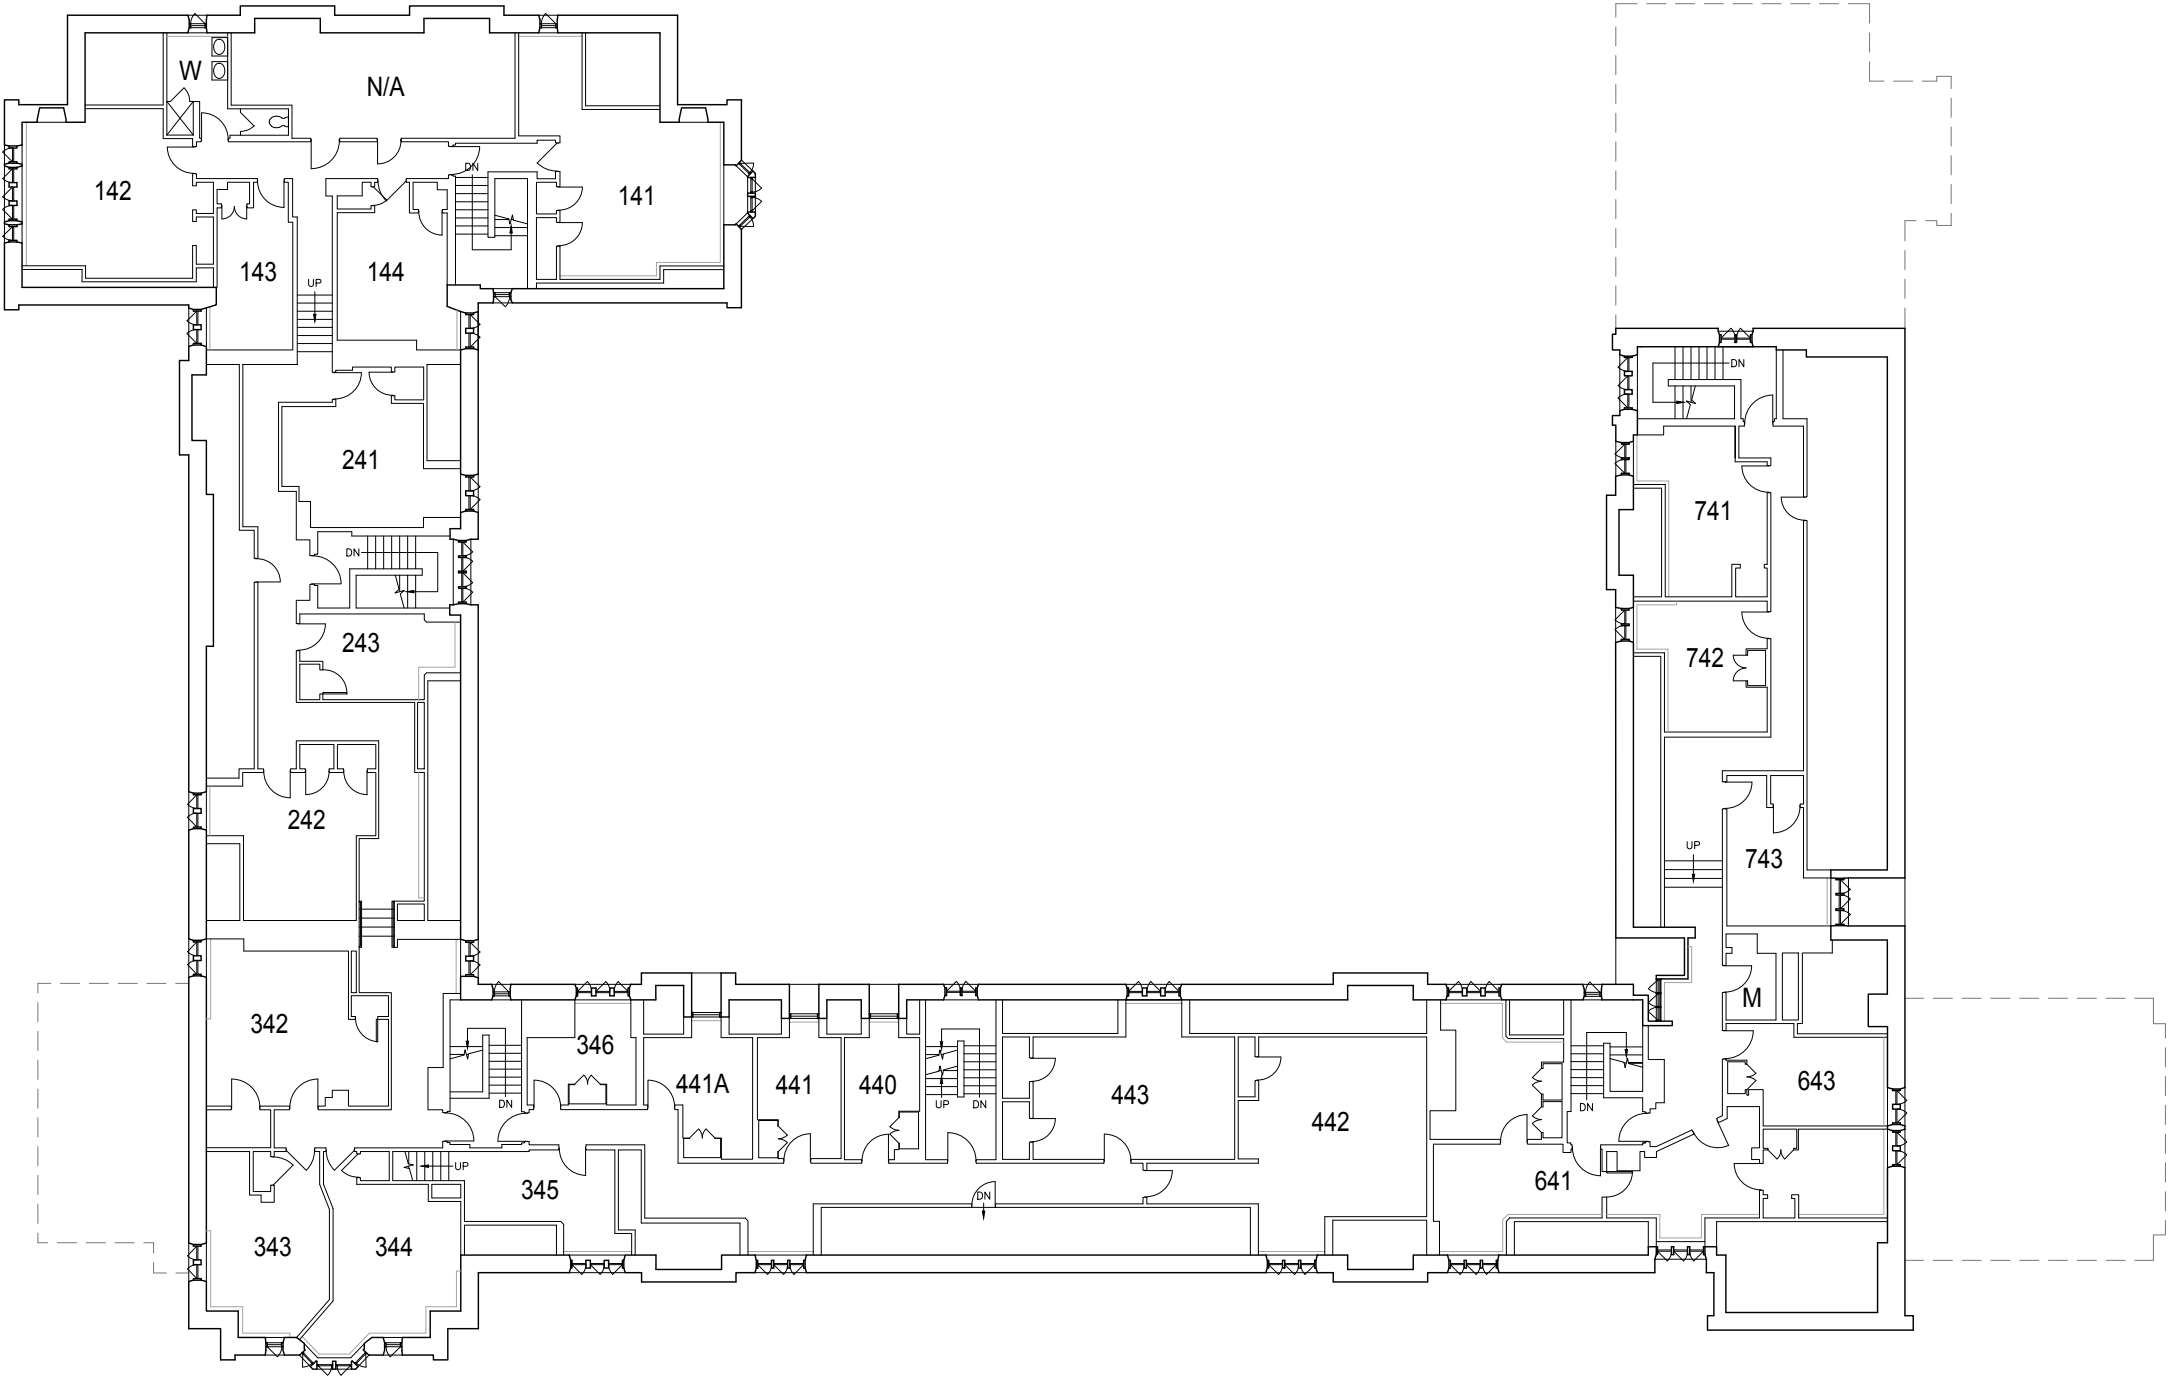

**FOURTH FLOOR PLAN**  
PYNE HALL, PRINCETON UNIVERSITY, NEW JERSEY

	
MODIFIED BY: V. BASSILY	MODIFIED DATE: 11-MAR-2016
SCALE: 1" = 20'-0"	PROJECT: CAD16-032
DRAWING No: <b>0040-04</b>	REV: <b>1</b>