



NOTE:
THIS DRAWING IS FOR REFERENCE PURPOSES ONLY.
IT IS NOT INTENDED FOR AS-BUILT DOCUMENTATION.
EMAIL: spm@princeton.edu

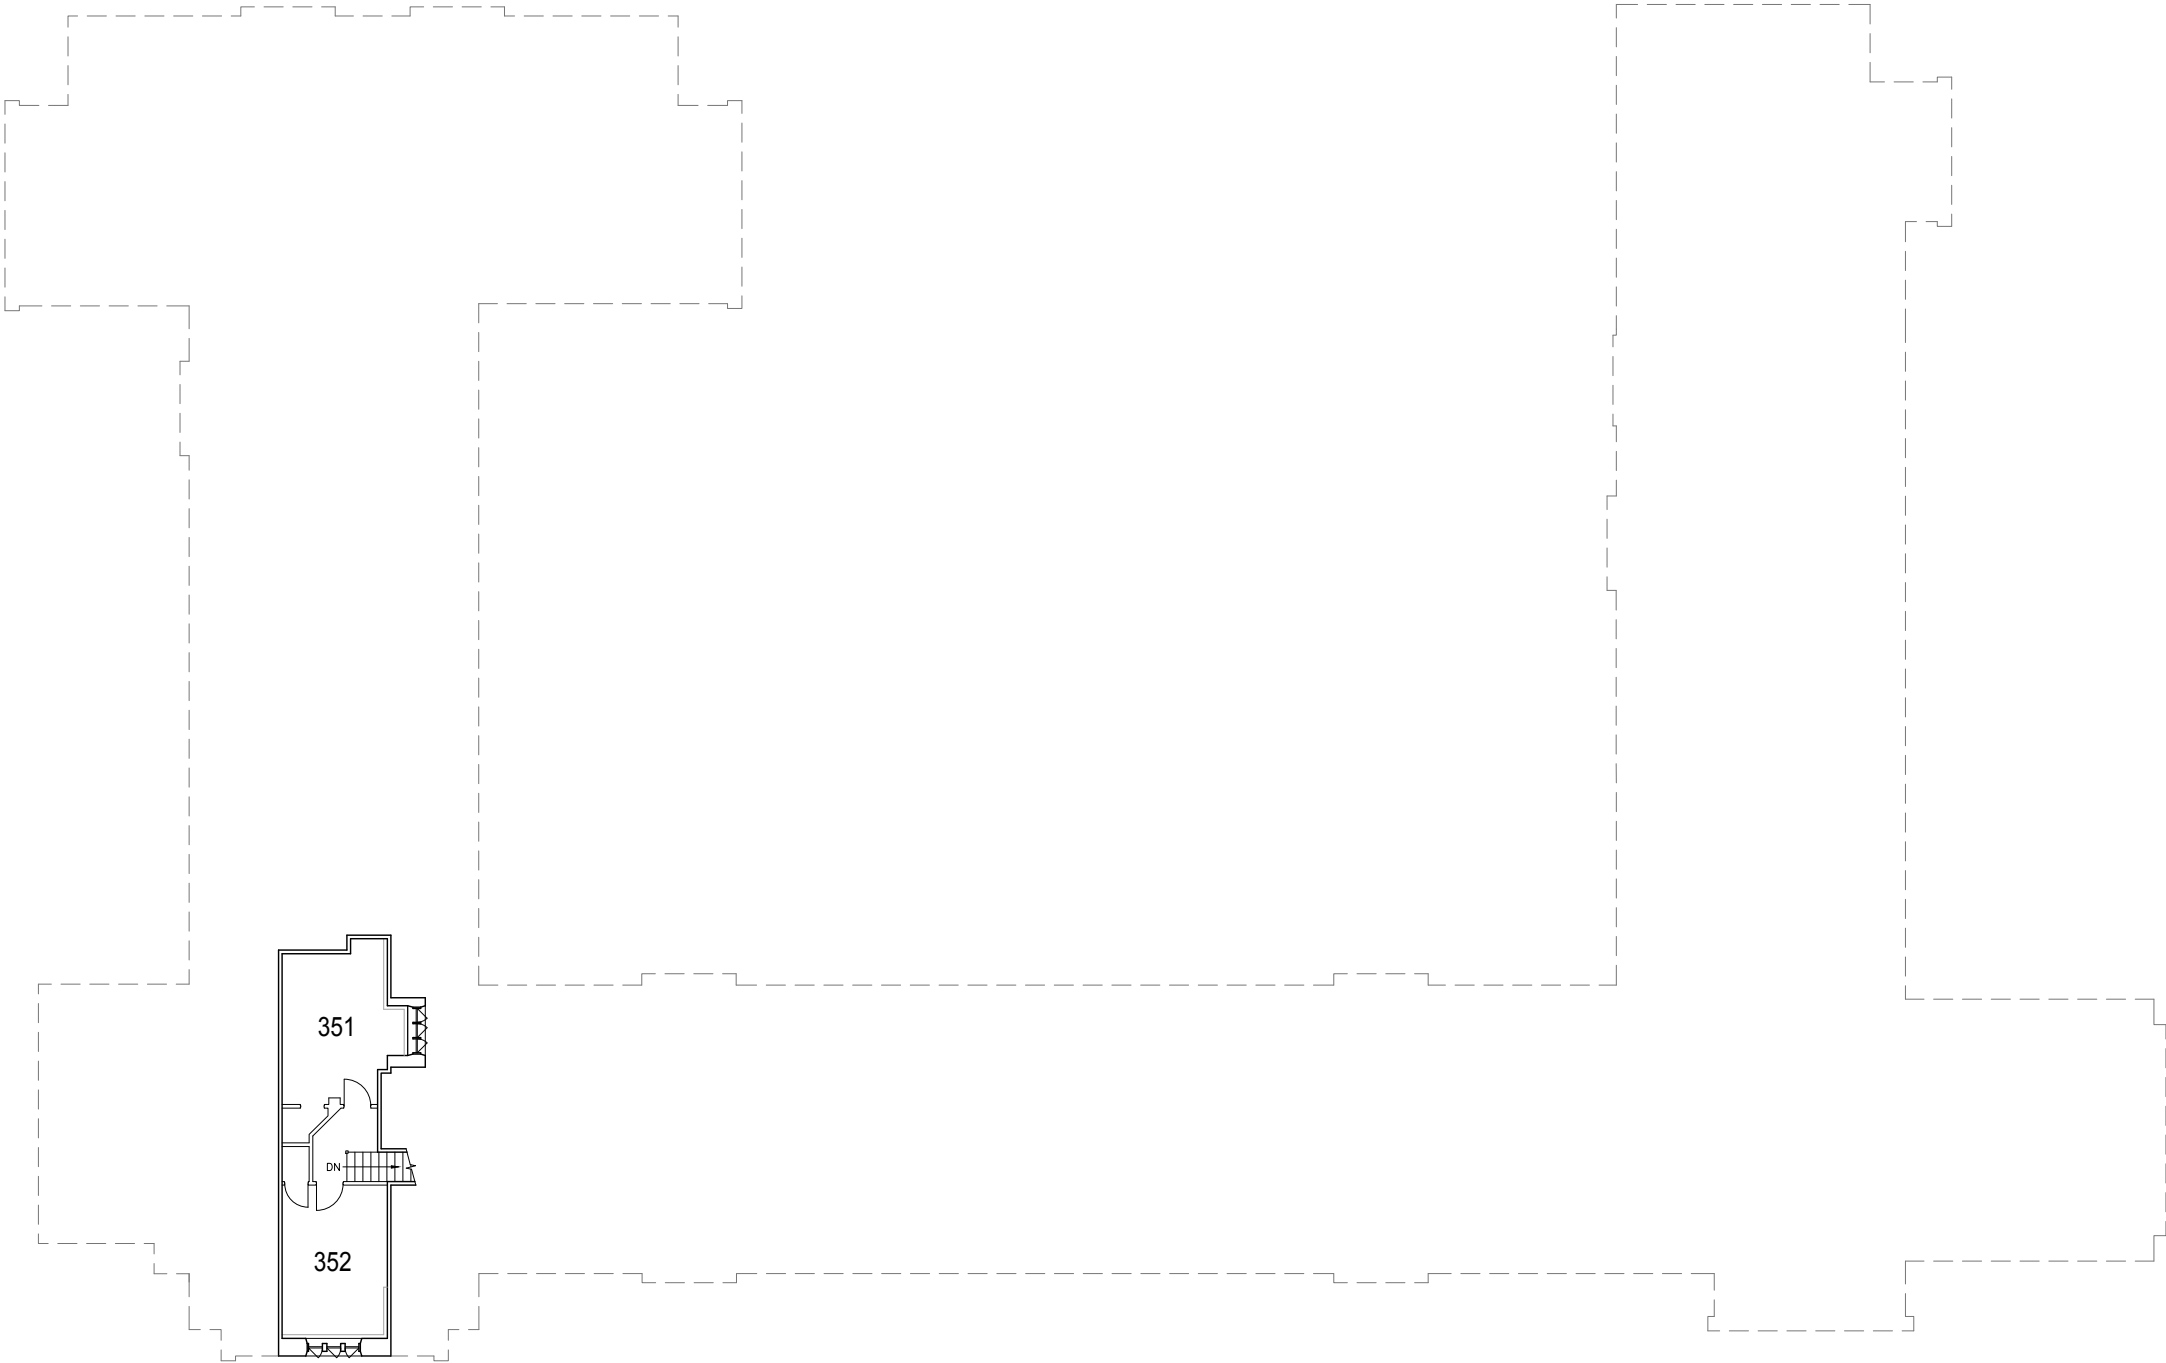

FIFTH FLOOR PLAN
PYNE HALL, PRINCETON UNIVERSITY, NEW JERSEY

			
MODIFIED BY: V. BASSILY		MODIFIED DATE: 11-MAR-2016	
SCALE: 1" = 20'-0"		PROJECT: CAD16-032	
DRAWING No: 0040-05			REV: 1