



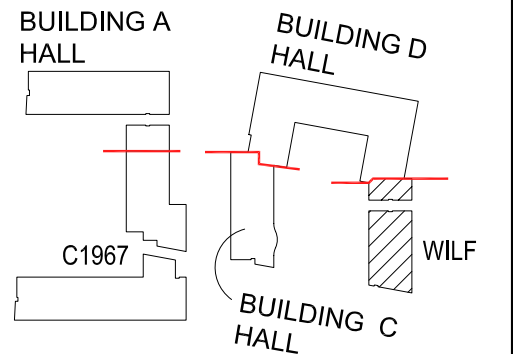

**FIRST FLOOR PLAN - WILF HALL**  
BUTLER COLLEGE, PRINCETON UNIVERSITY, NEW JERSEY

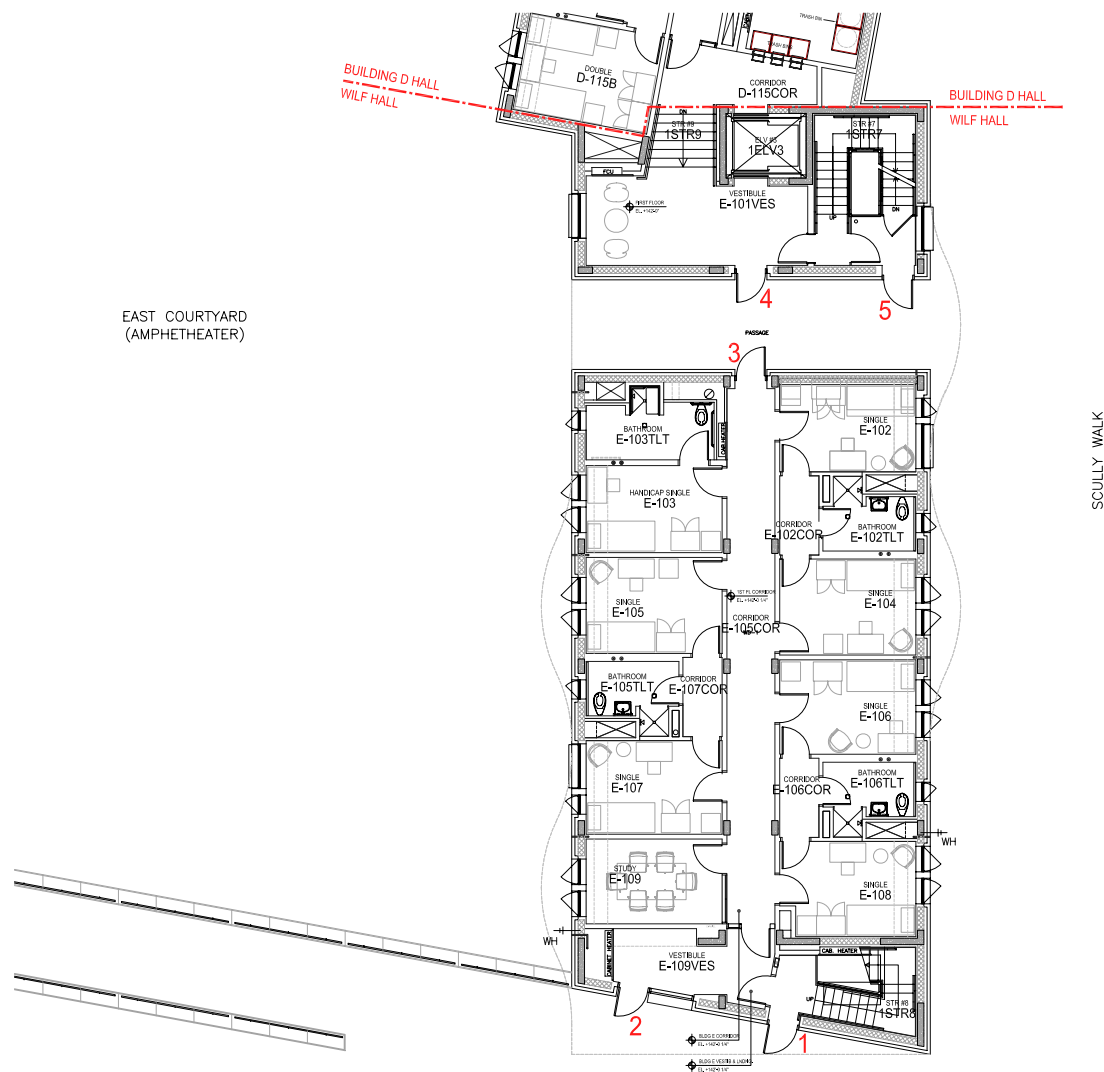

**KEYPLAN -BUTLER COLLEGE**

REV: 0	DATE: 11/24/08	SOURCE: PCF Architects 100% CD's
 <b>PRINCETON UNIVERSITY</b>		
Facilities		MacMillan Building
DRAWING 0696-01	PROJECT GIS08-164	
SCALE: 1" = 20'-0"	DRAWN: ARCH	
VERIFIED		DATE: 11/24/08
NOT VERIFIED:		SOURCE: ARCH/ ODC

NOTE:  
THIS DRAWING IS FOR SPACE  
PLANNING PURPOSES ONLY. IT IS  
NOT INTENDED FOR AS-BUILT  
DOCUMENTATION.