



NOTE:  
THIS DRAWING IS FOR REFERENCE PURPOSES ONLY.  
IT IS NOT INTENDED FOR AS-BUILT DOCUMENTATION.  
EMAIL: [spmis@princeton.edu](mailto:spmis@princeton.edu)

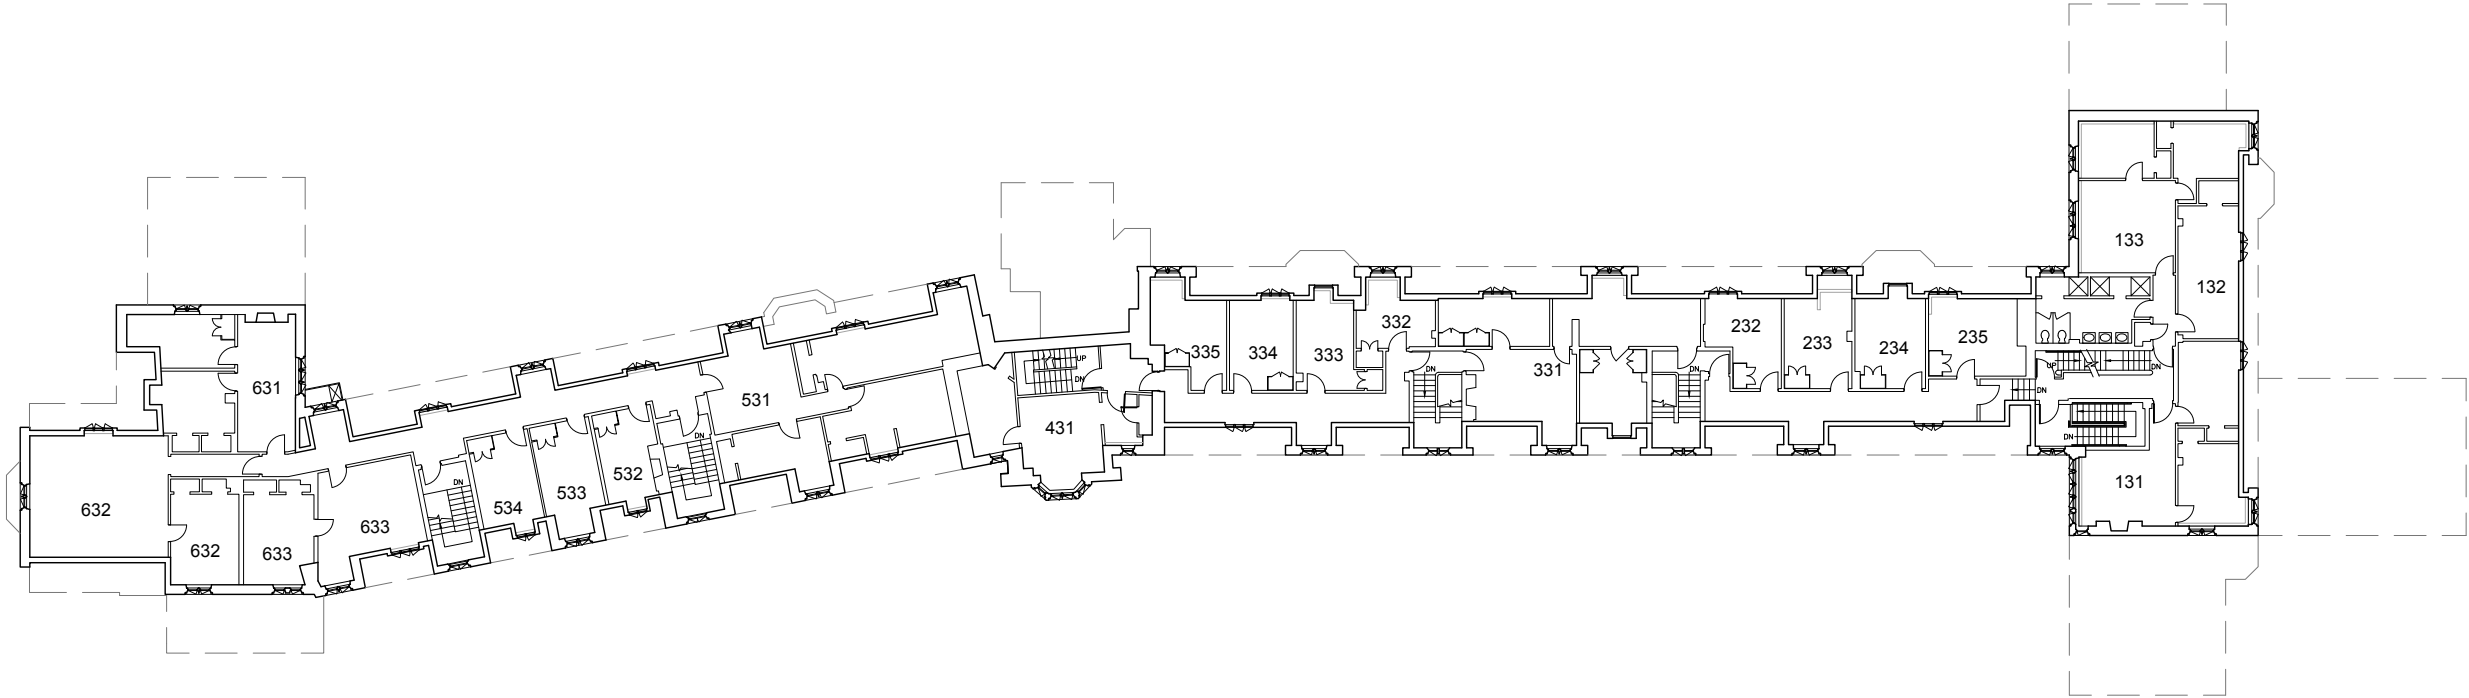

**THIRD FLOOR PLAN**  
CLASS OF 1901 LAUGHLIN, PRINCETON UNIVERSITY, NEW JERSEY

|   |                               |
|---|-------------------------------|
|  |                               |
| MODIFIED BY:<br>V. BASSILY  | MODIFIED DATE:<br>14-MAR-2016 |
| SCALE:<br>1" = 30'-0"   | PROJECT:<br>CAD16-033         |
| DRAWING No:<br><b>0047-03</b>   | REV:<br><b>1</b>              |