


NOTE:
THIS DRAWING IS FOR REFERENCE PURPOSES ONLY.
IT IS NOT INTENDED FOR AS-BUILT DOCUMENTATION.
EMAIL: spmis@princeton.edu

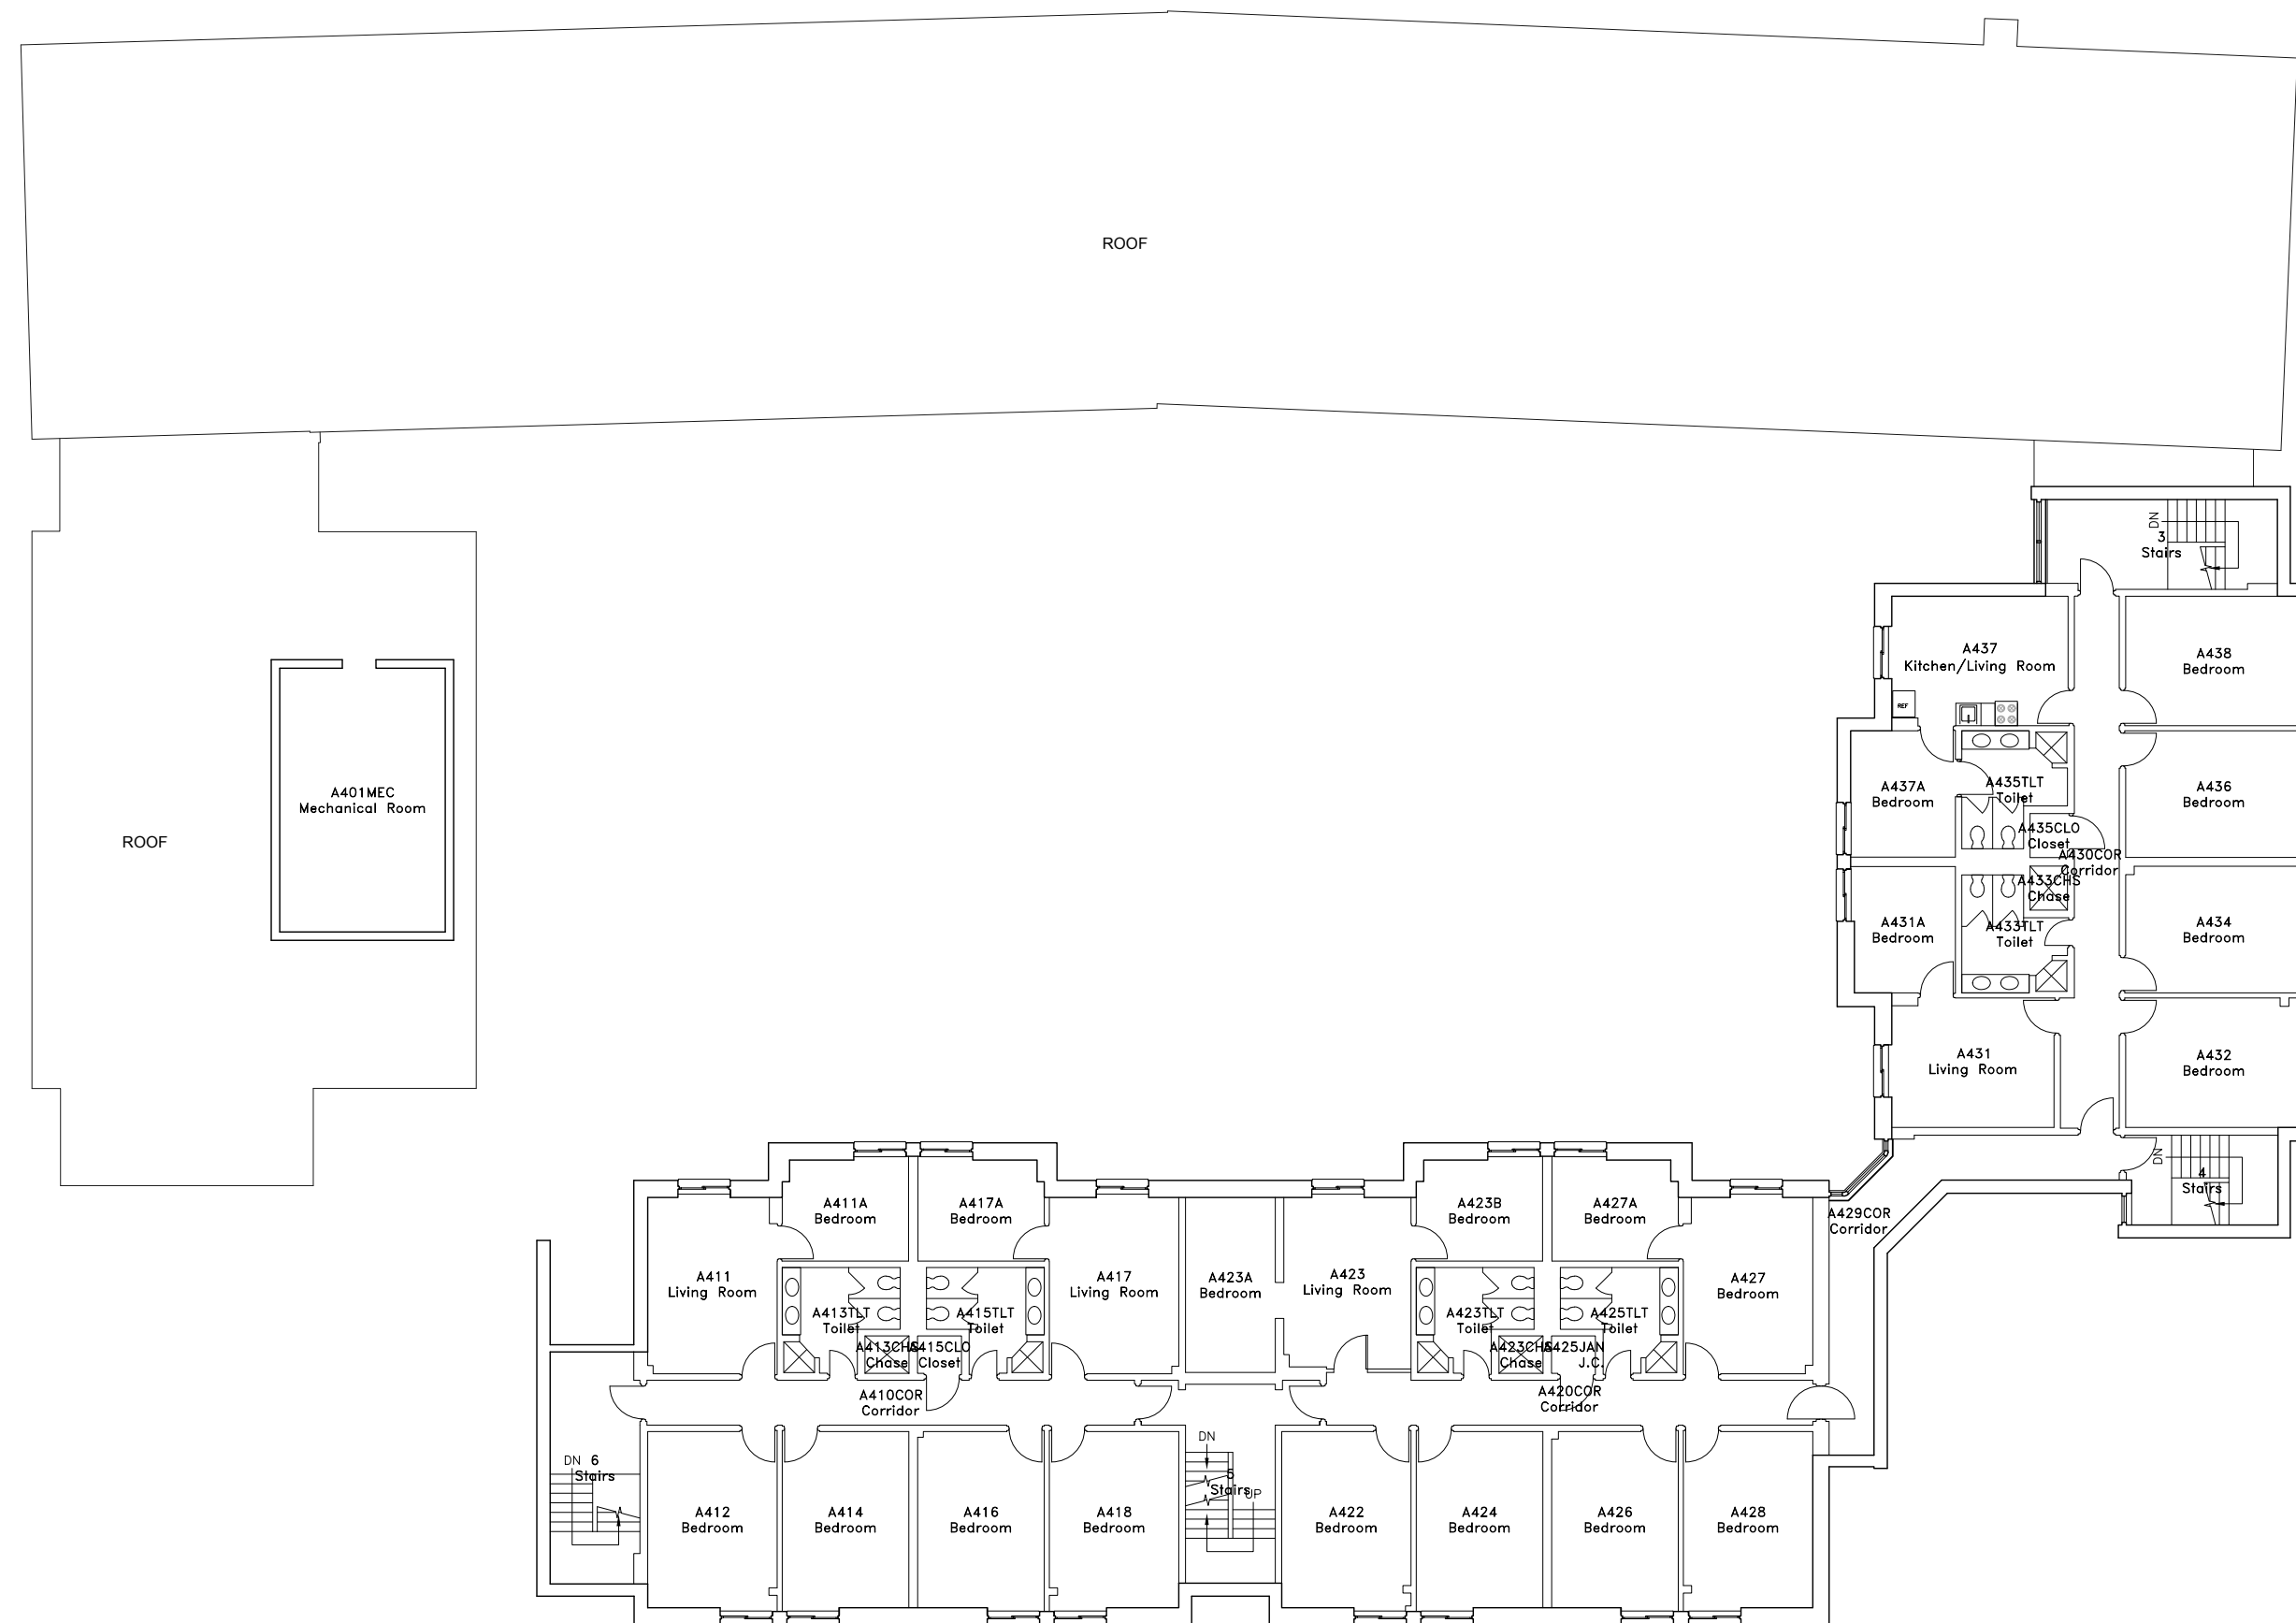

FOURTH FLOOR PLAN
COURTYARD ANNEX, PRINCETON UNIVERSITY, NEW JERSEY



| | |
|-----------------------------------|--------------------------------------|
| MODIFIED BY: V. BASSILY | MODIFIED DATE: 31-AUG-2016 |
| SCALE: 1/16" = 1'-0" | PROJECT: CAD16-091 |
| DRAWING No: 0592-04 | REV: 3 |