

\\nas-hart-princeton\Drawings\Building\Drawings\Spelman\0153-01-01.dwg, 1/7/2003 14:42:23, AIA, xref: AutoCAD, PLOT: 1, 1




SCALE 1" = 30'-0"



FIRST FLOOR PLAN

SPELMAN HALLS, PRINCETON UNIVERSITY, NEW JERSEY

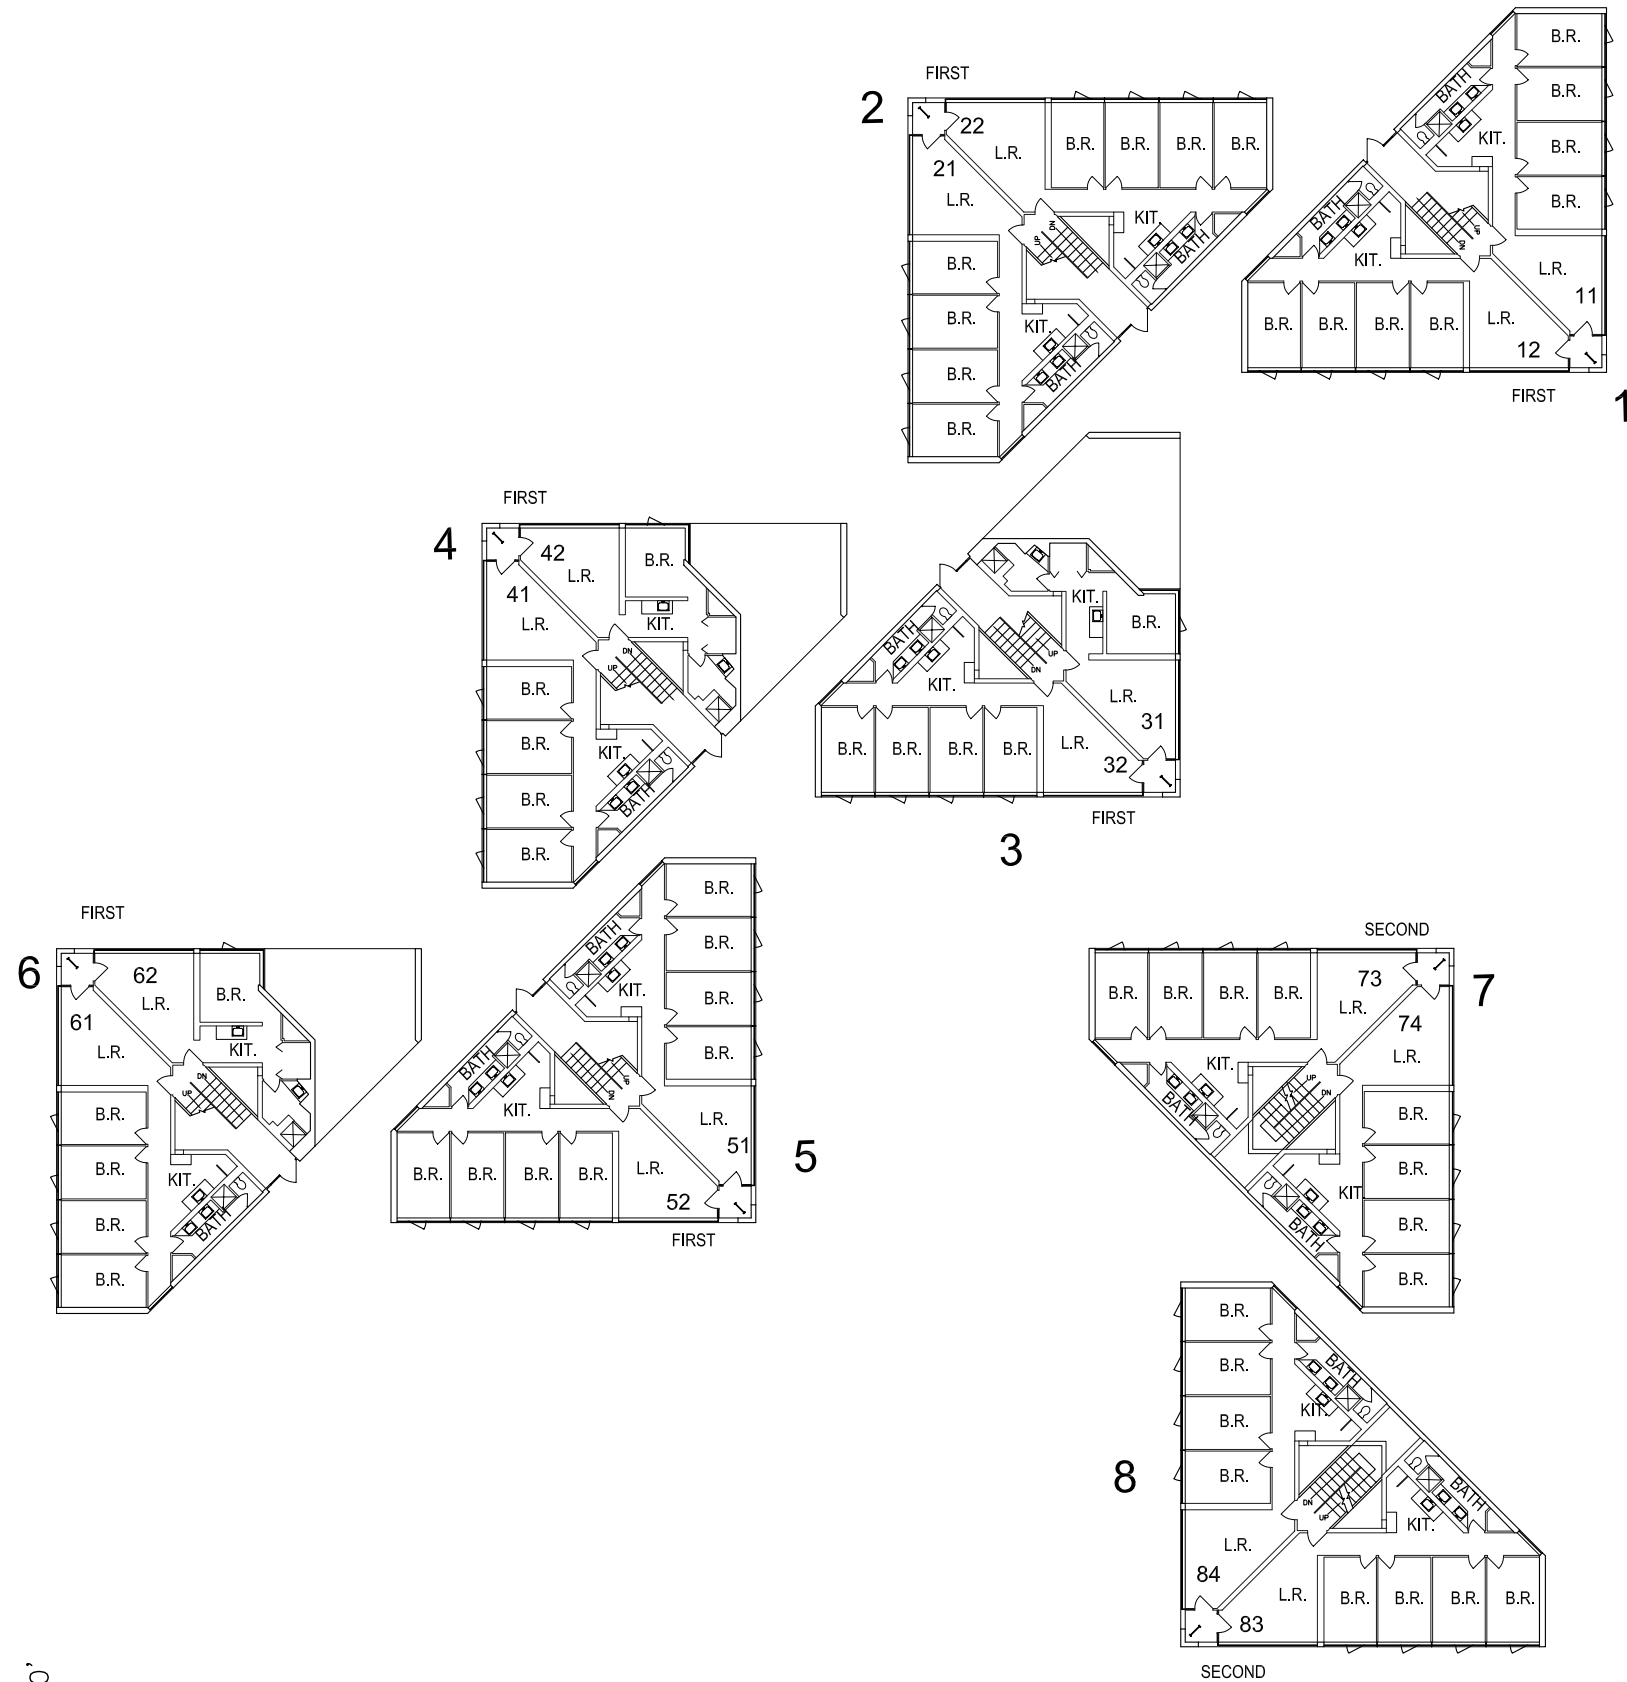

Princeton University

Facilities
MacMillan Building



DRAWING

0153-01

SCALE: 1" = 30'-0"

SURVEYED:

DATE SURVEYED: 8/03

NOT SURVEYED:

DATA SOURCE: PU