

\\nas-bldg01\spelman\Drawings\Spelman\0153-03-03.dwg, 1/7/2009 11:43:34 AM, xterms, AutoCAD PLOT 1, 1




SCALE 1" = 30'-0"



### THIRD FLOOR PLAN

SPELMAN HALLS, PRINCETON UNIVERSITY, NEW JERSEY

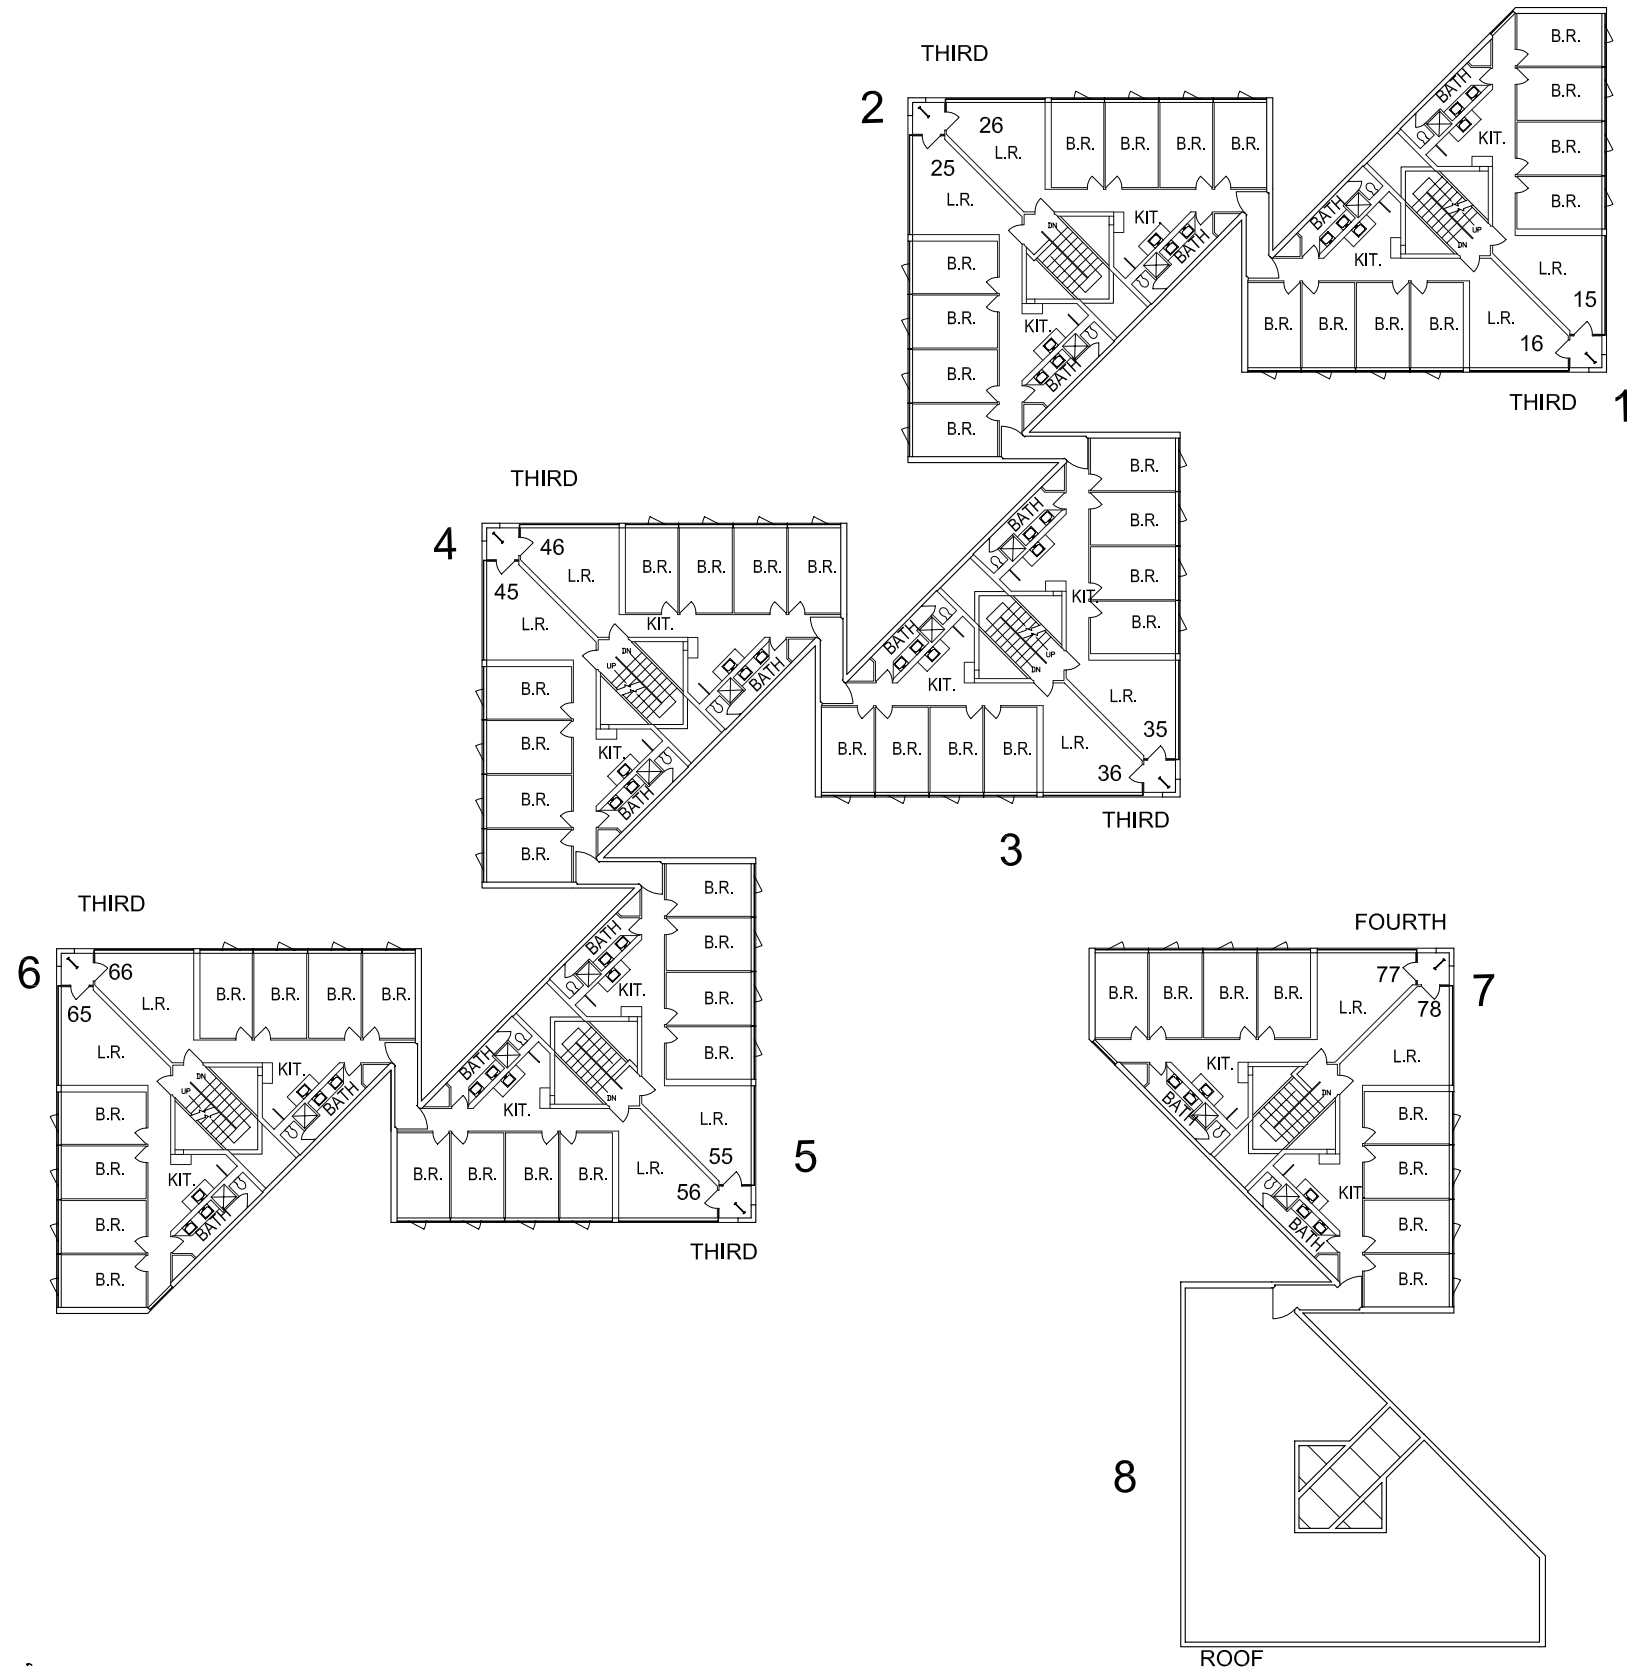

**Princeton University**

Facilities  
MacMillan Building



DRAWING

**0153-03**

SCALE: 1" = 30'-0"

SURVEYED:



DATE SURVEYED: 8/03

NOT SURVEYED:

DATA SOURCE: PU