

- (A) Fisher Hall

(B)(C) North Halls

(T) Murley-Pivrotto Family Tower




(G) Hargadon Hall

(D) Lauritzen Hall

(S)(E) South Baker Hall

(F) 1981 Hall

(H) Community Hall

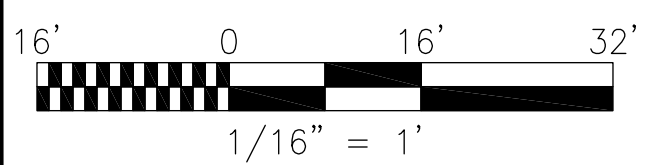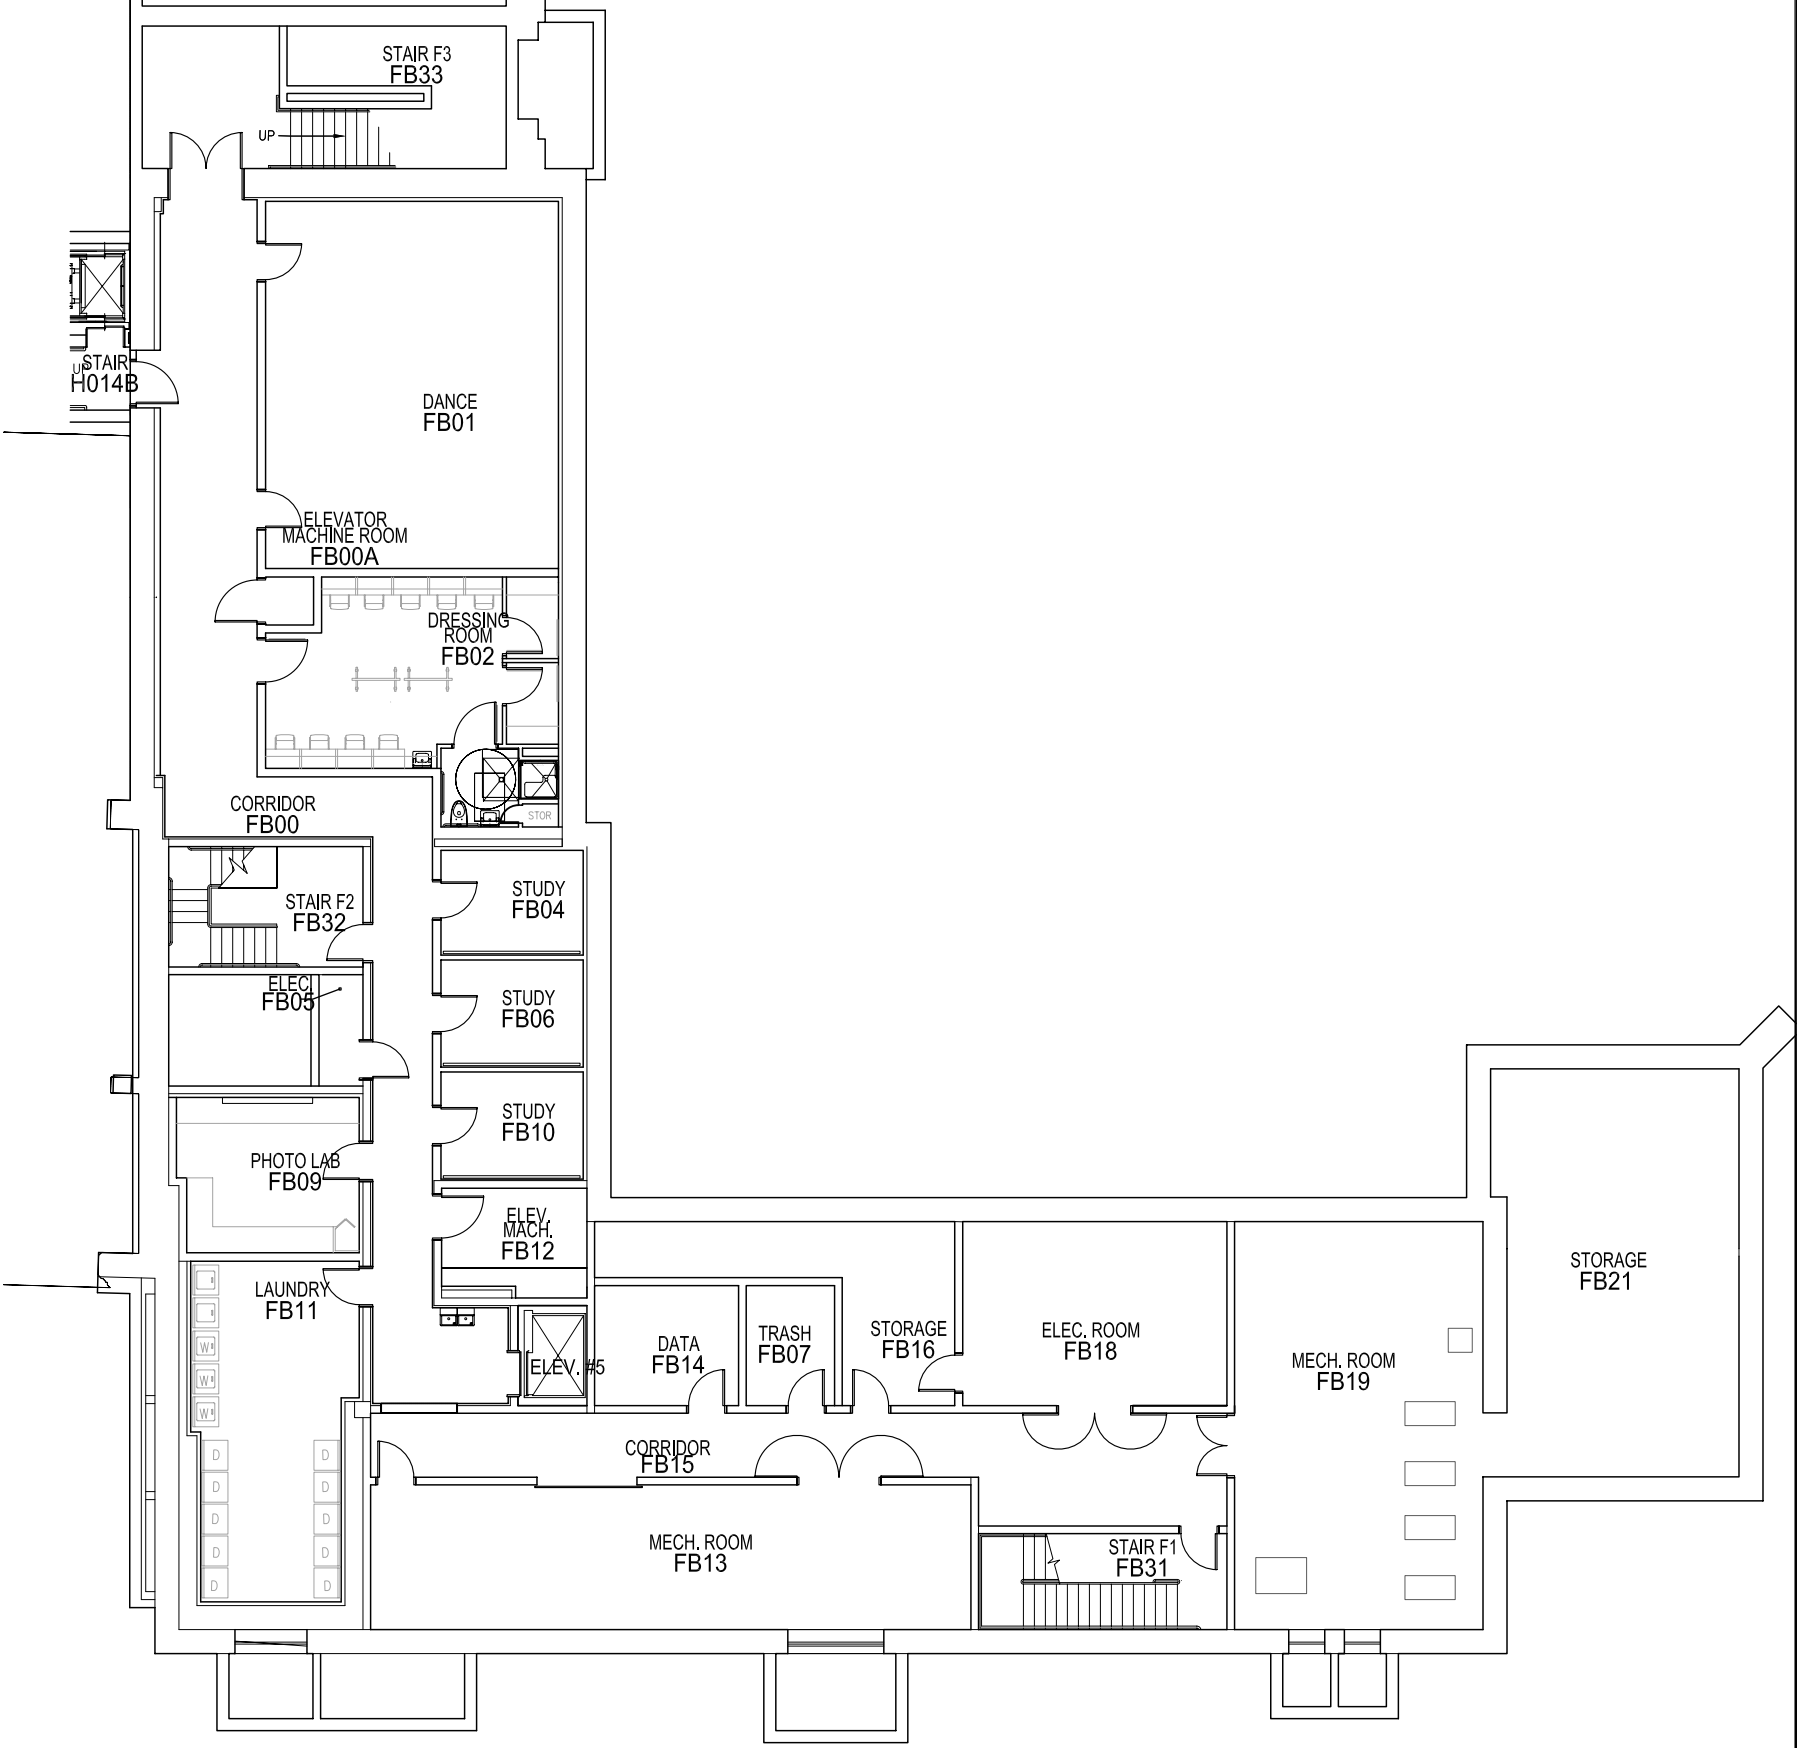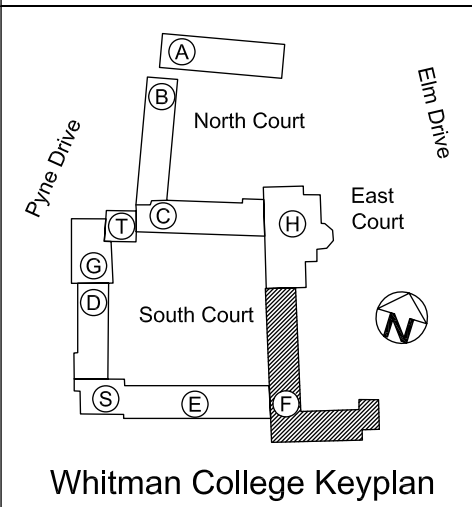

A LEVEL FLOOR PLAN - 1981 HALL
WHITMAN COLLEGE, PRINCETON, N.J.

Princeton University

Facilities
MacMillan Building

DRAWING

0668-A

SCALE: 1/16" = 1'-0"

SURVEYED: X

DATE SURVEYED: 8/07

NOT SURVEYED:

DATA SOURCE: ARCH