



\\pcfa01\pcfa01\Drawings\Building\Drawings\0696-03.dwg, 2/20/2018 10:45:07 AM, owner: Admin, PLOT: 1:1

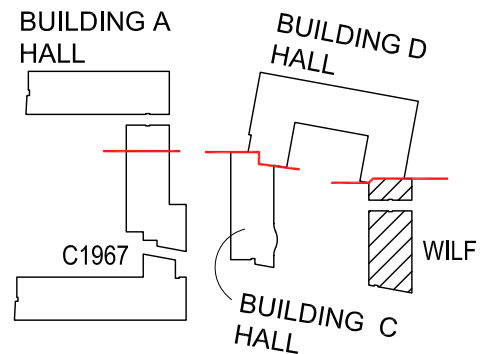


THIRD FLOOR PLAN - WILF HALL
BUTLER COLLEGE, PRINCETON UNIVERSITY, NEW JERSEY

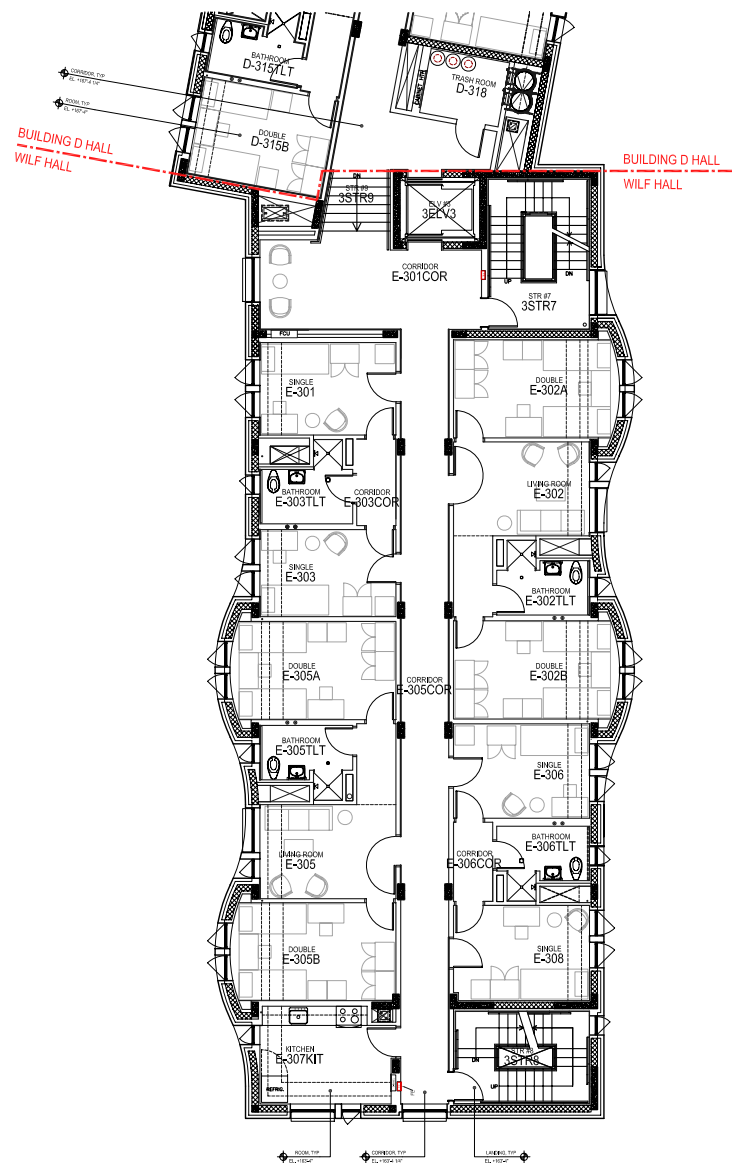

KEYPLAN -BUTLER COLLEGE

REV: 0 | DATE: 11/24/08 | SOURCE: PCF Architects
100% CD's

 PRINCETON UNIVERSITY	
Facilities	MacMillan Building
DRAWING 0696-03	PROJECT GIS08-164
SCALE: 1" = 20'-0"	DRAWN: ARCH
VERIFIED	<input checked="" type="checkbox"/> DATE: 11/24/08
NOT VERIFIED:	SOURCE: ARCH/ ODC

NOTE:
THIS DRAWING IS FOR SPACE
PLANNING PURPOSES ONLY. IT IS
NOT INTENDED FOR AS-BUILT
DOCUMENTATION.