



ENTRIES 1, 2

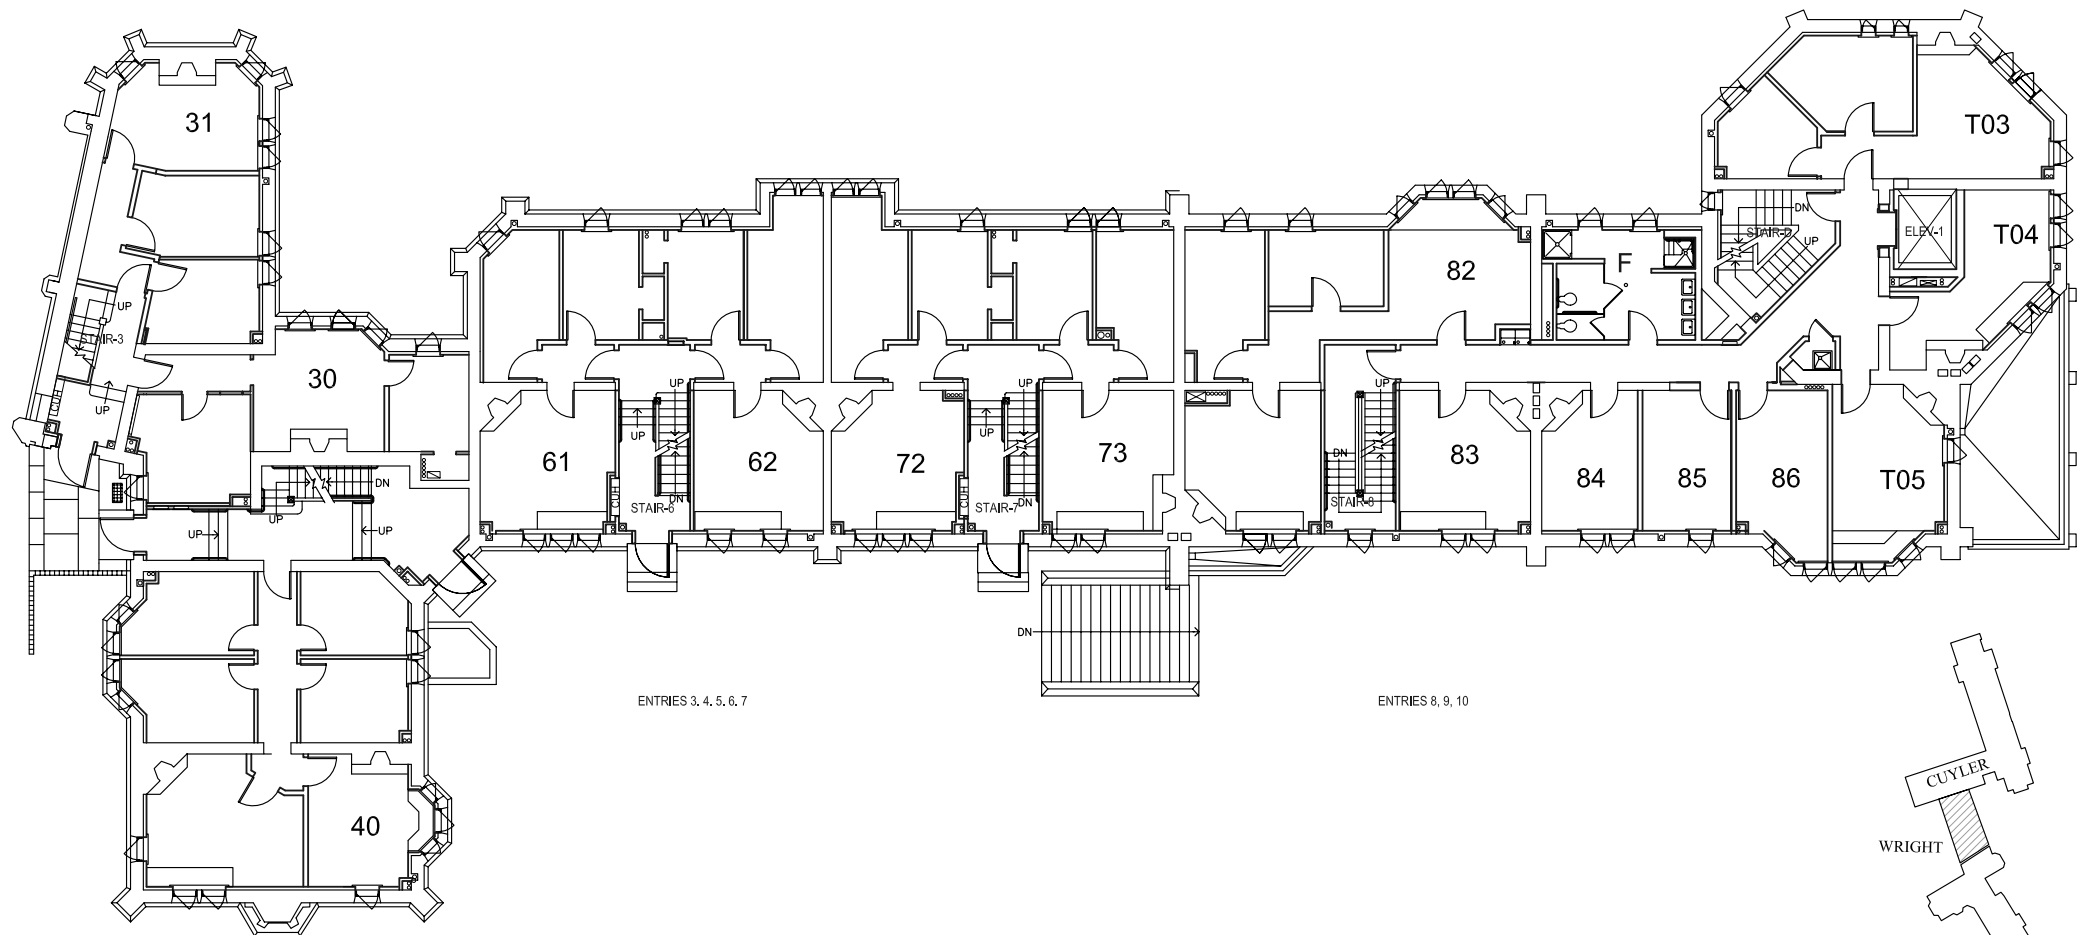

ENTRIES 3, 4, 5, 6, 7

ENTRIES 8, 9, 10

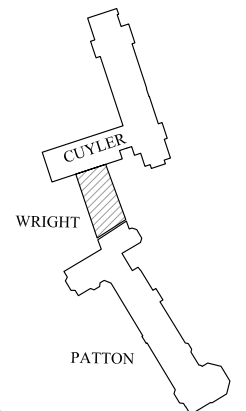

Patton/Wright Key



SCALE 1" = 20'-0"



FIRST FLOOR PLAN

WRIGHT/PATTON HALLS, PRINCETON UNIVERSITY, NEW JERSEY

Princeton University

Facilities
MacMillan Building



DRAWING

0619-01

SCALE: 1" = 20'-0"

SURVEYED:

DATE SURVEYED: 8/03

NOT SURVEYED:

DATA SOURCE: PU