

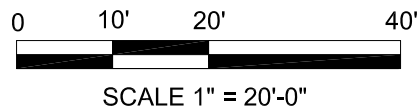


\\pcfs01\prgms\Drawings\Building Drawings\0696-00.dwg, 23/08/08 8:15:05 AM, version: 0, sheet: 1 of 1

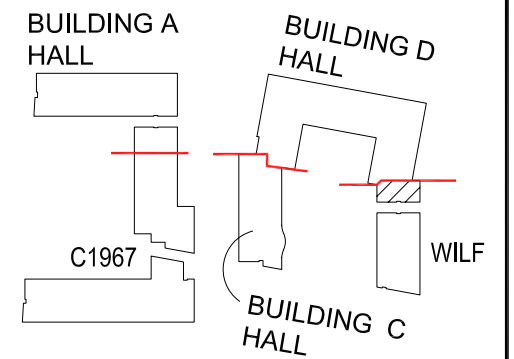


**GROUND FLOOR PLAN - WILF HALL**  
BUTLER COLLEGE, PRINCETON UNIVERSITY, NEW JERSEY

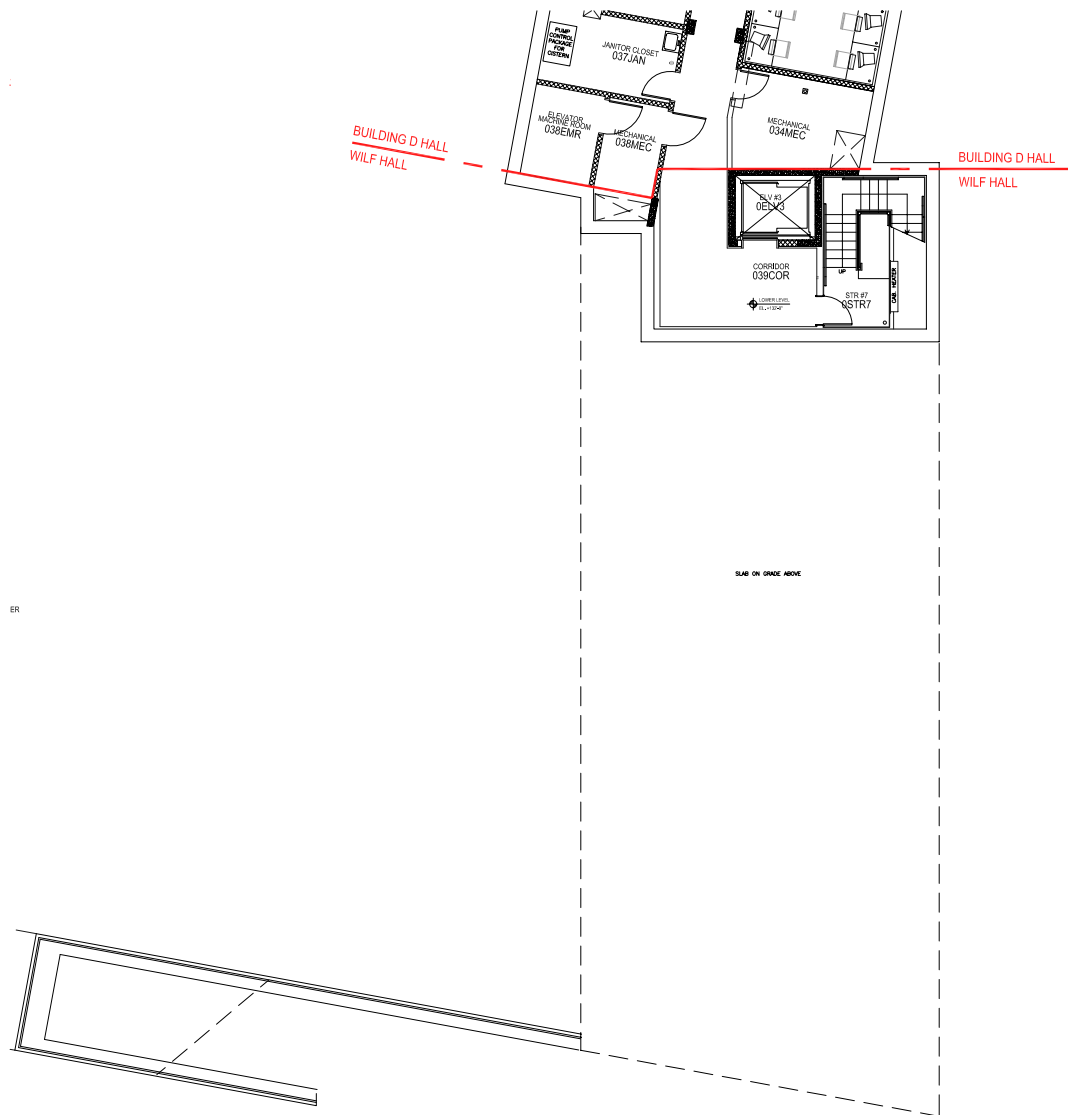

**KEYPLAN -BUTLER COLLEGE**

REV: 0 | DATE: 11/24/08 | SOURCE: PCF Architects  
100% CD's

 <b>PRINCETON UNIVERSITY</b>	
Facilities	MacMillan Building
DRAWING 0696-00	PROJECT GIS08-164
SCALE: 1" = 20'-0"	DRAWN: ARCH
VERIFIED	<input checked="" type="checkbox"/> DATE: 11/24/08
NOT VERIFIED:	SOURCE: ARCH/ ODC

NOTE:  
THIS DRAWING IS FOR SPACE  
PLANNING PURPOSES ONLY. IT IS  
NOT INTENDED FOR AS-BUILT  
DOCUMENTATION.