

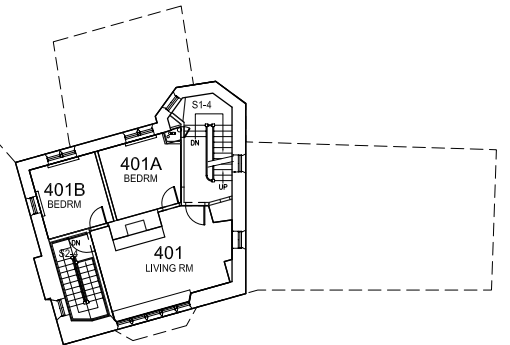


ENLARGED VIEW
SCALE: 1/16" = 1'-0"

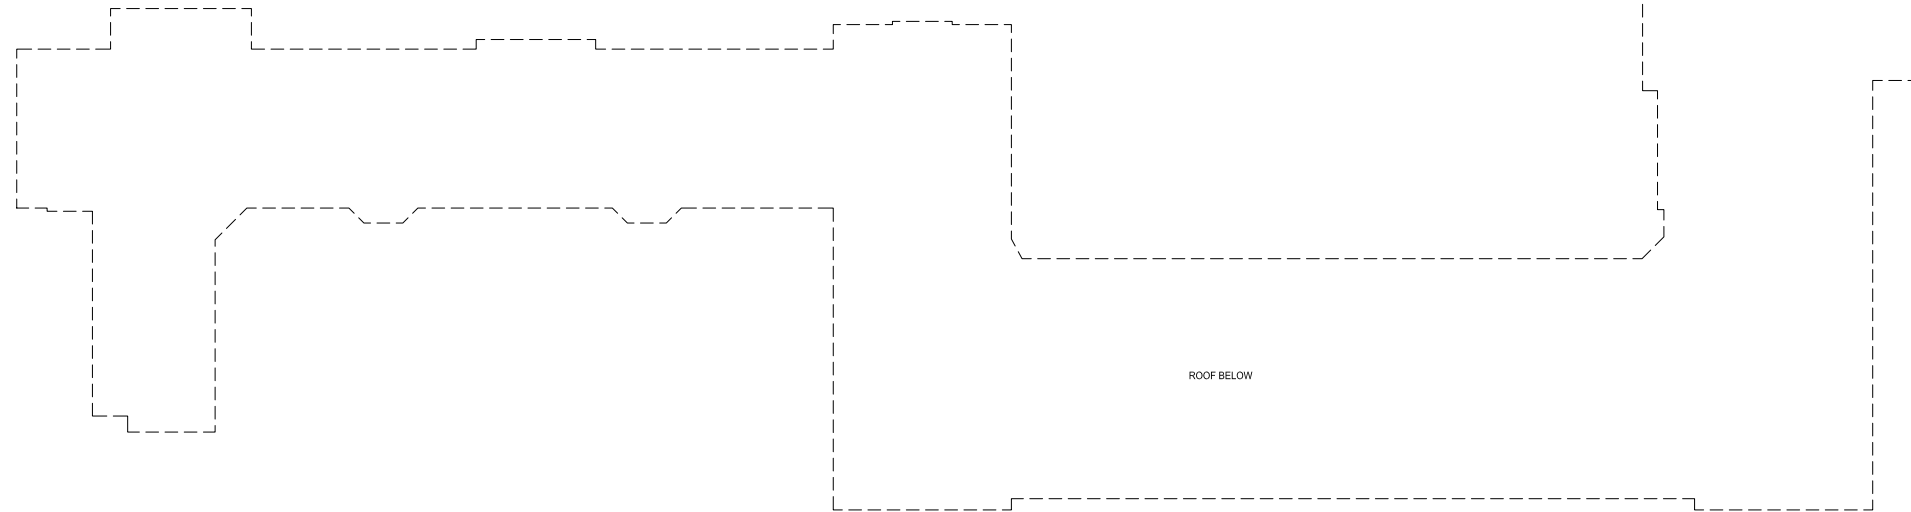

KEYPLAN

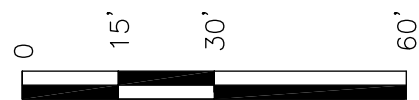

SCALE 1" = 30'-0"



FOURTH FLOOR PLAN
LITTLE HALL, PRINCETON UNIVERSITY, NEW JERSEY

Princeton University

Facilities
MacMillan Building



DRAWING

0021-04

SCALE: 1" = 30'-0"

SURVEYED:



DATE SURVEYED: 5/02

NOT SURVEYED:

DATA SOURCE: ARCH