

\\nas-bldg01\princeton\Drawings\Spelman\0153-02.dwg, 1/7/2003 11:48:55 AM, xterms, AutoCAD PLOT 1, 1




SCALE 1" = 30'-0"



## SECOND FLOOR PLAN

SPELMAN HALLS, PRINCETON UNIVERSITY, NEW JERSEY

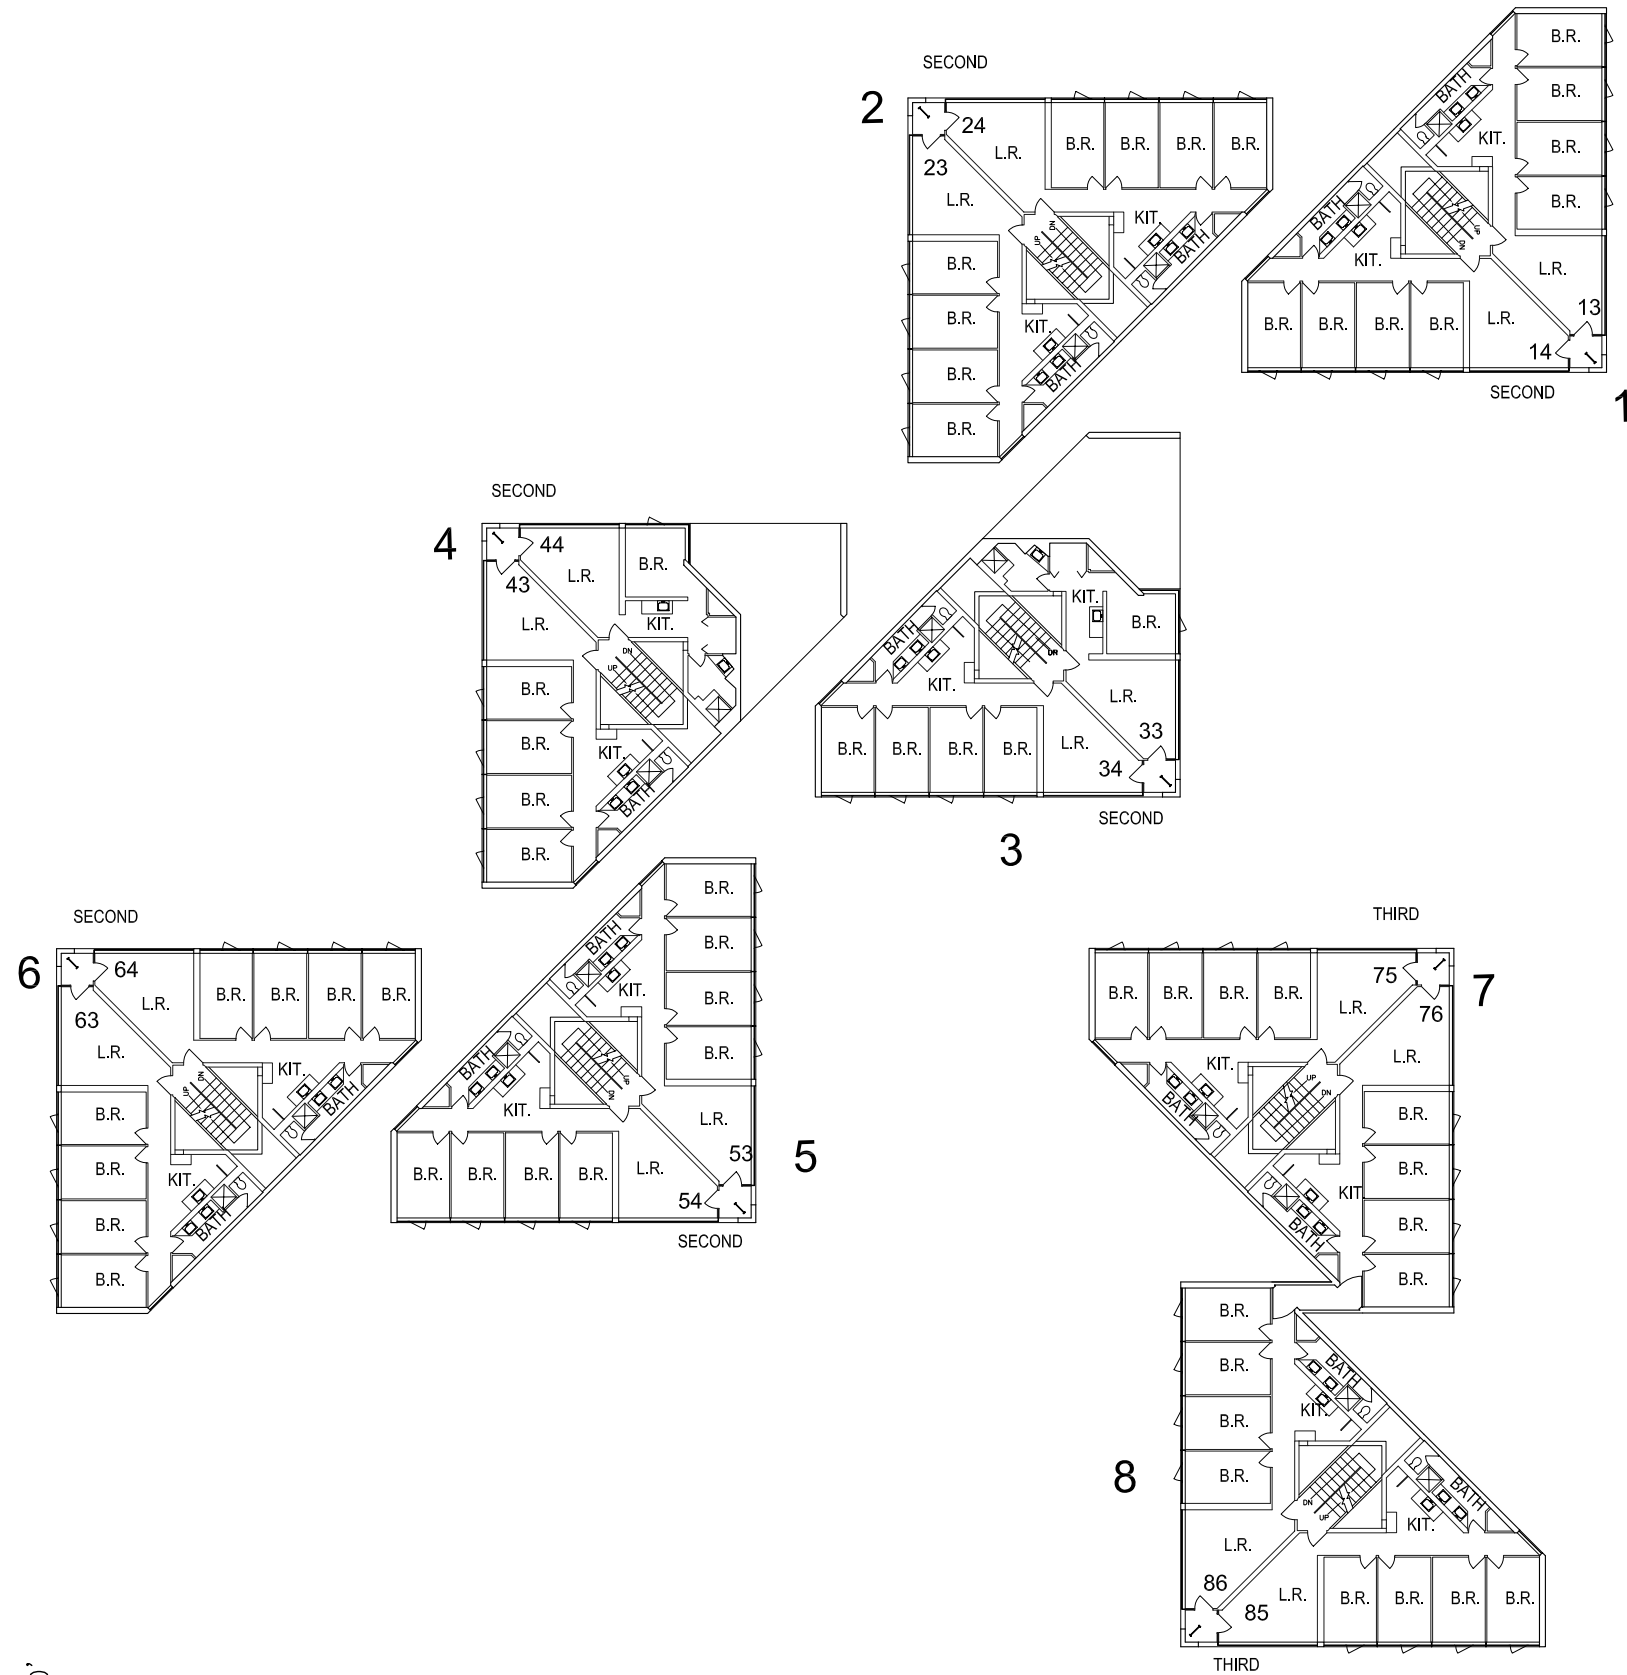

**Princeton University**

Facilities  
MacMillan Building



DRAWING

**0153-02**

SCALE: 1" = 30'-0"

SURVEYED:

DATE SURVEYED: 8/03

NOT SURVEYED:

DATA SOURCE: PU