



NOTE:
THIS DRAWING IS FOR REFERENCE PURPOSES ONLY.
IT IS NOT INTENDED FOR AS-BUILT DOCUMENTATION.
EMAIL: spm@princeton.edu

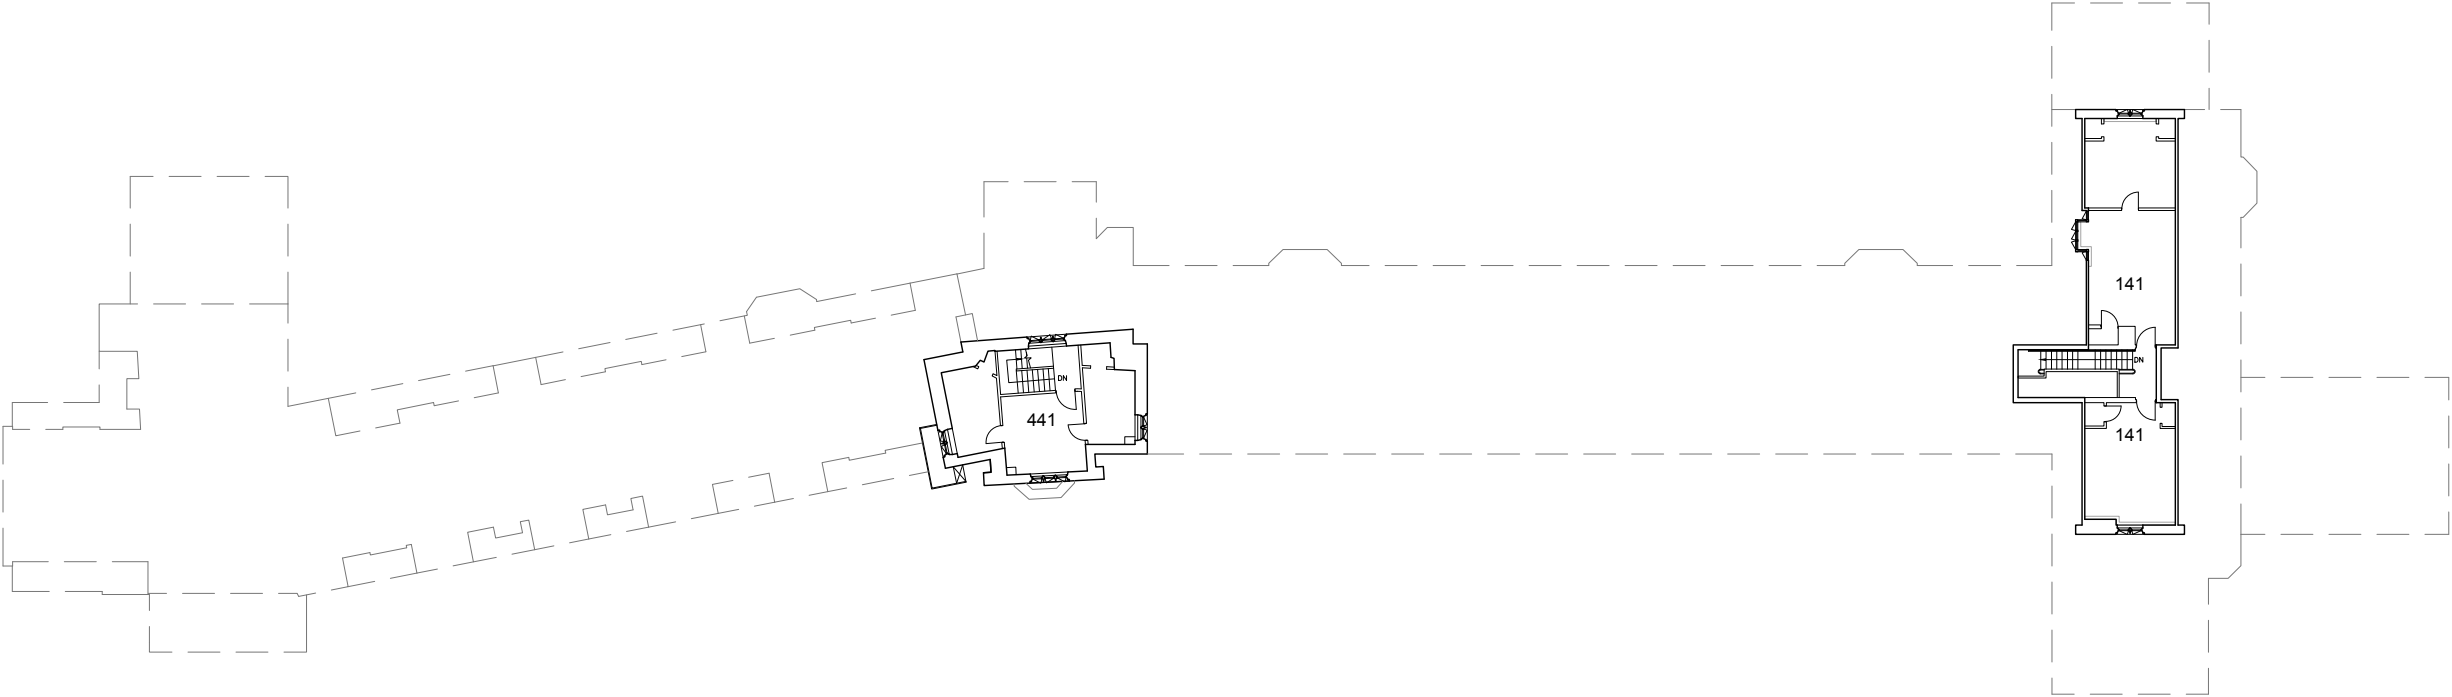

FOURTH FLOOR PLAN
CLASS OF 1901 LAUGHLIN, PRINCETON UNIVERSITY, NEW JERSEY

			
MODIFIED BY: V. BASSILY		MODIFIED DATE: 14-MAR-2016	
SCALE: 1" = 30'-0"		PROJECT: CAD16-033	
DRAWING No: 0047-04			REV: 1