

- (A)

Fisher Hall
- (B)(C)

North Halls
- (T)

Murley-Pivrotto Family Tower
- (G)


Hargadon Hall
- (D)

Lauritzen Hall
- (S)(E)



South Baker Hall
- (F)

1981 Hall
- (H)

Community Hall

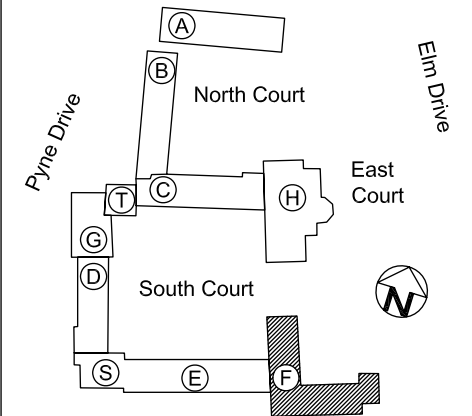

Whitman College Keyplan

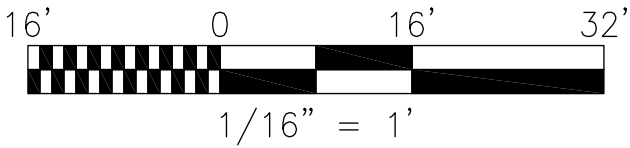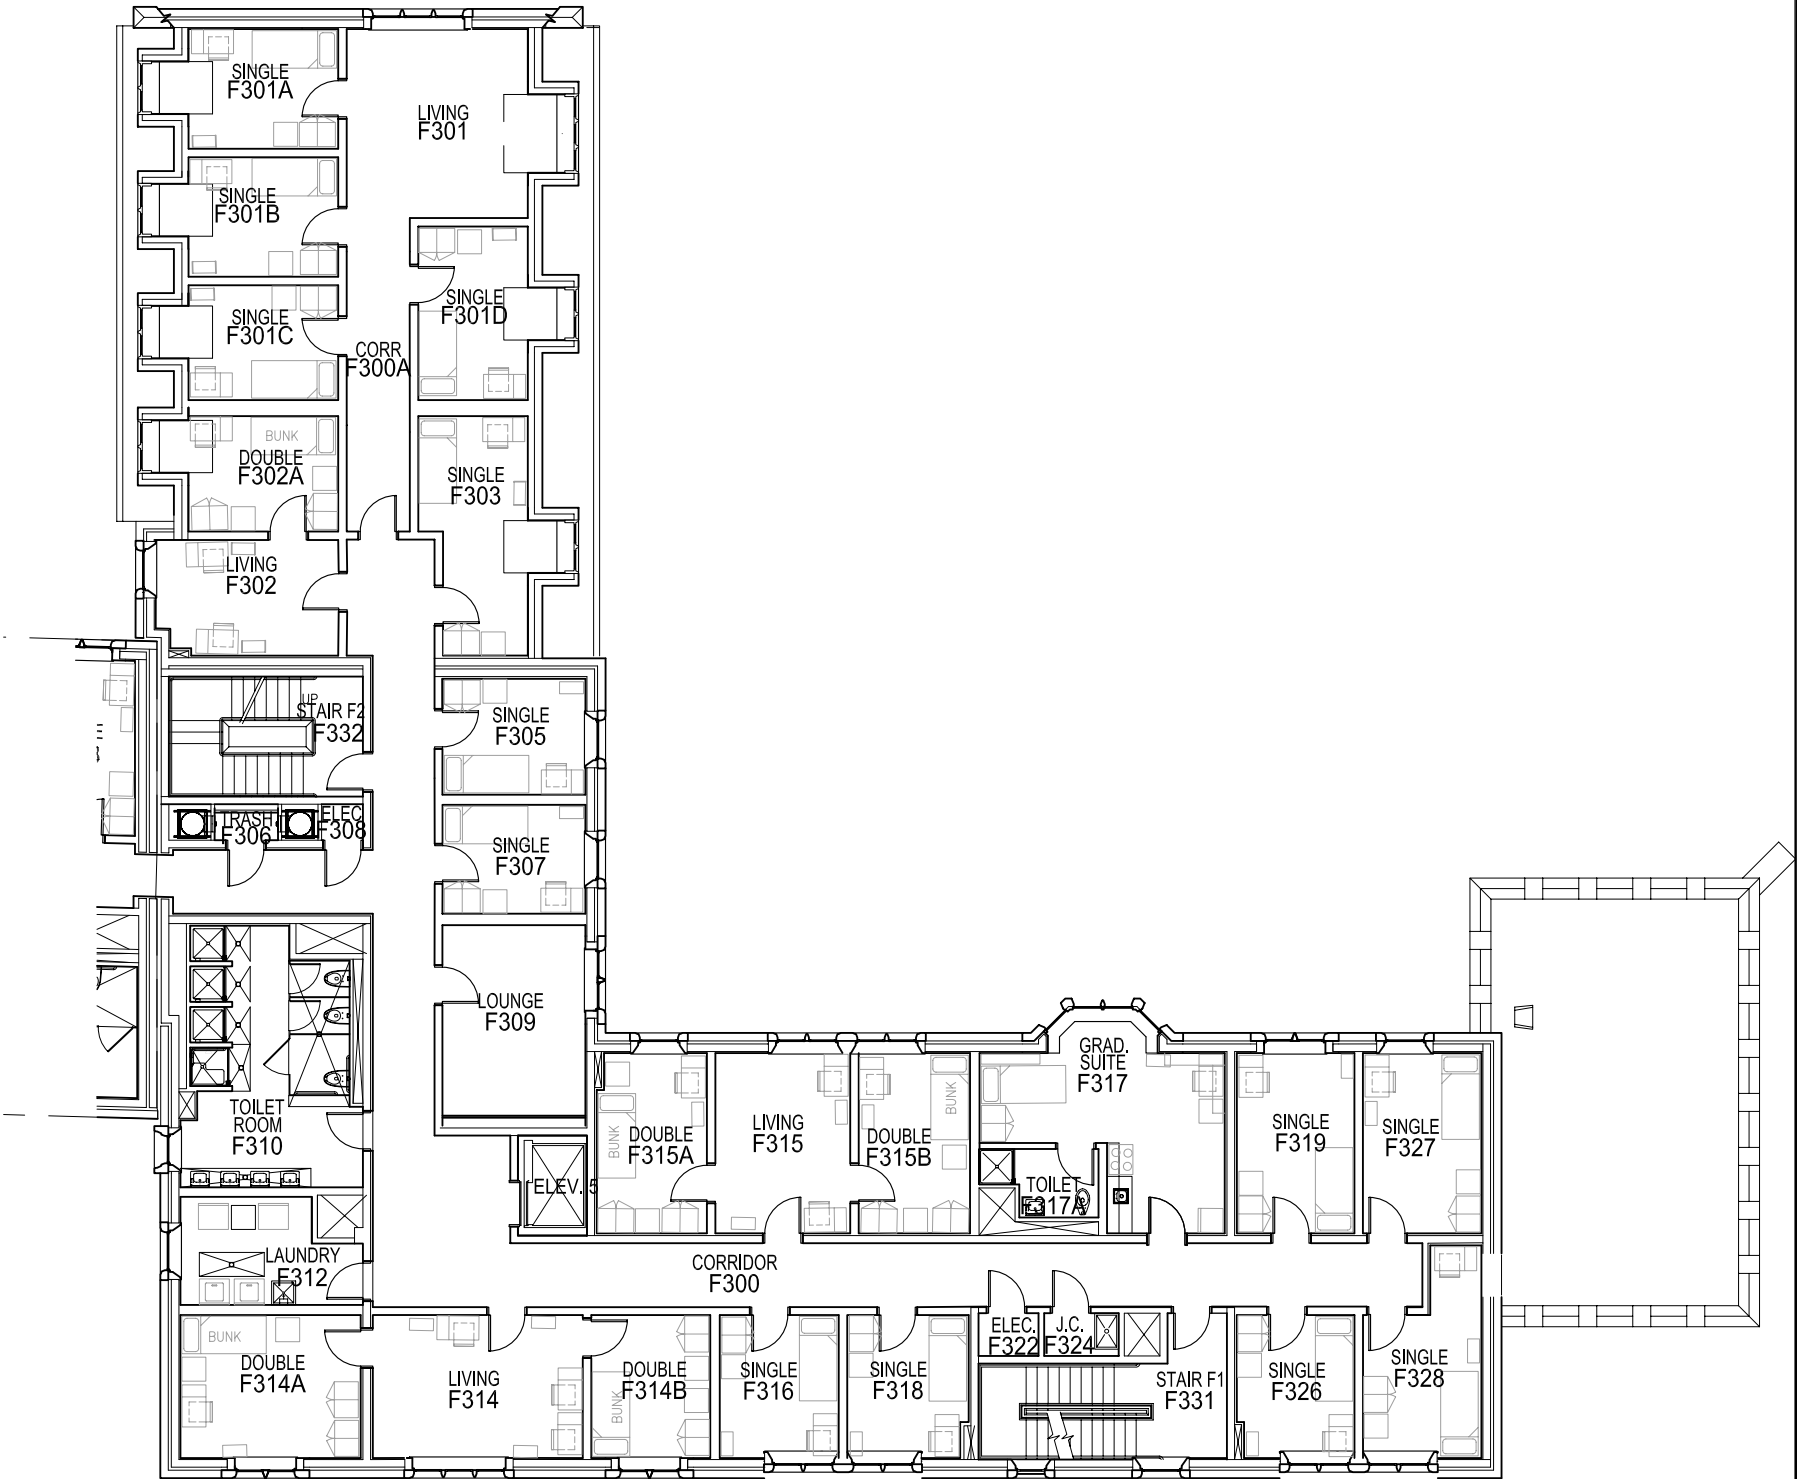

30 FLOOR PLAN - 1981 HALL
WHITMAN COLLEGE, PRINCETON, N.J.

Princeton University

Facilities
MacMillan Building



DRAWING
0668-03

SCALE: 1/16" = 1'-0"

SURVEYED: ☒ DATE SURVEYED: 8/07

NOT SURVEYED: ☐ DATA SOURCE: ARCH