


NOTE:
THIS DRAWING IS FOR REFERENCE PURPOSES ONLY.
IT IS NOT INTENDED FOR AS-BUILT DOCUMENTATION.
EMAIL: spmis@princeton.edu

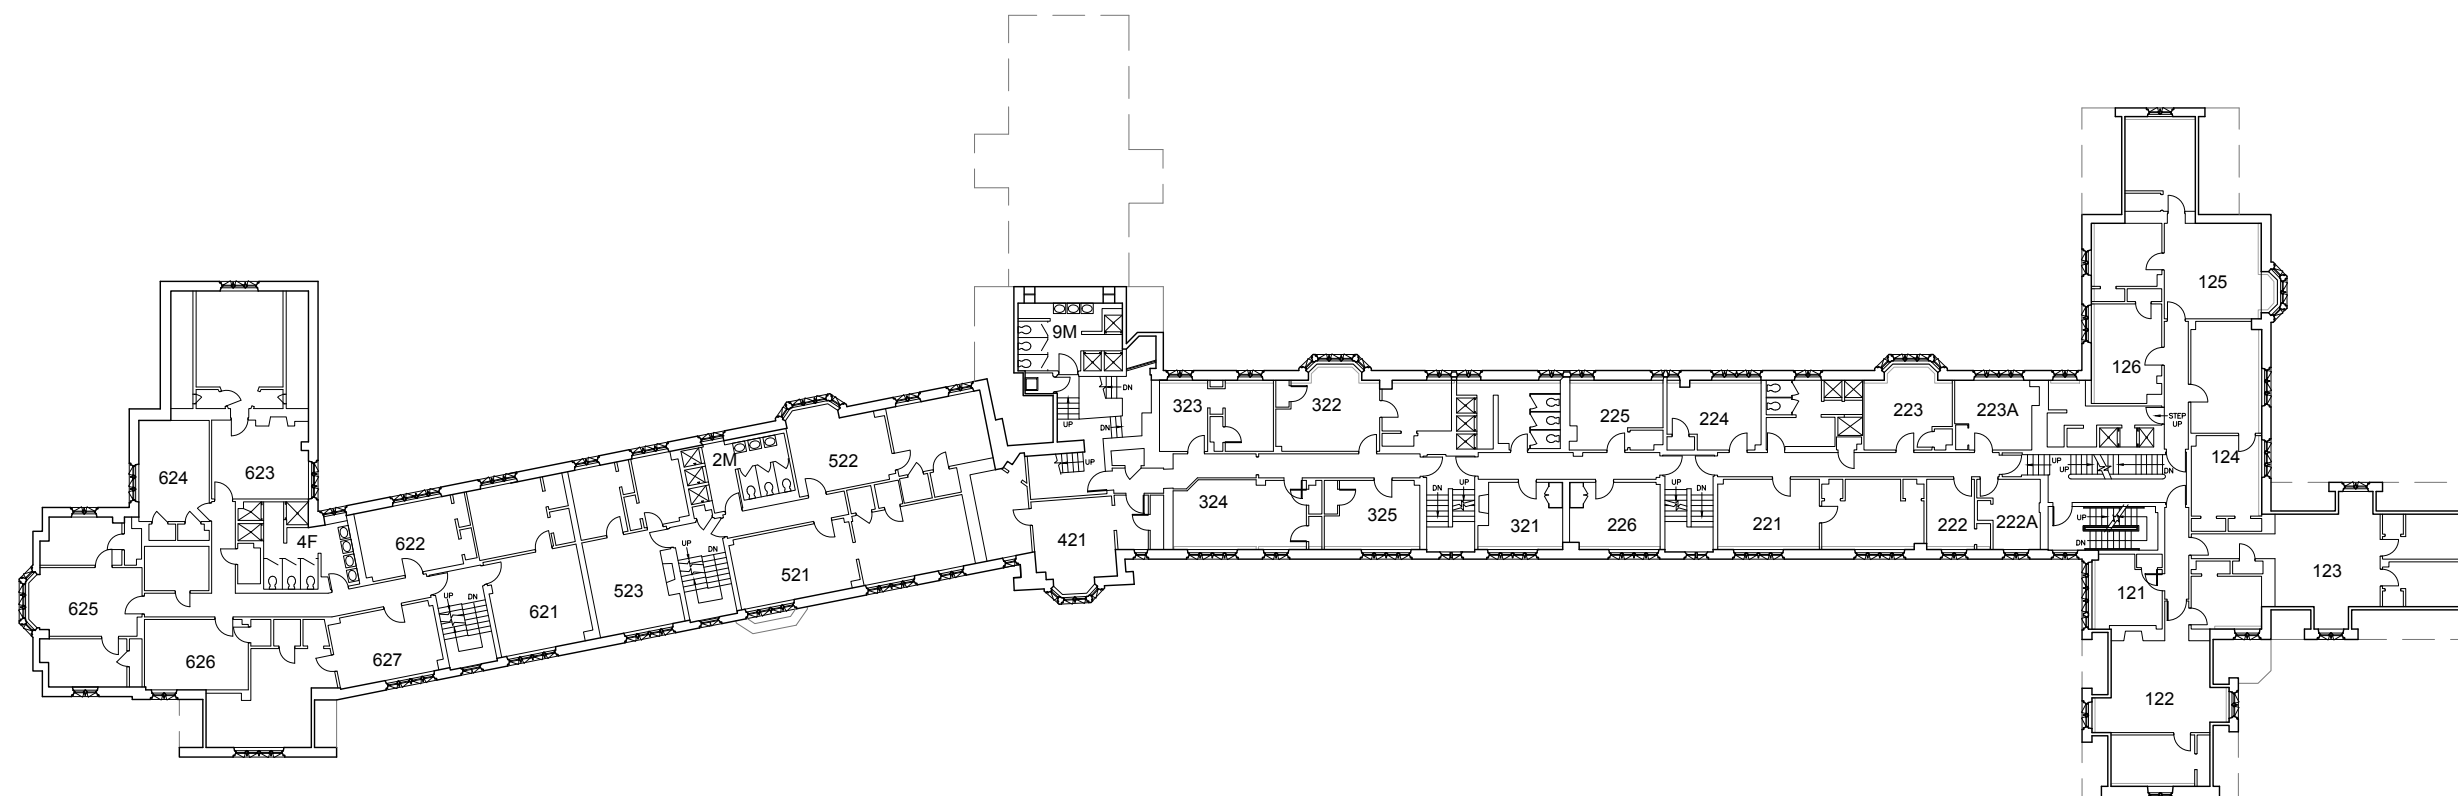

SECOND FLOOR PLAN

CLASS OF 1901 LAUGHLIN, PRINCETON UNIVERSITY, NEW JERSEY



MODIFIED BY: V. BASSILY	MODIFIED DATE: 14-MAR-2016
SCALE: 1" = 30'-0"	PROJECT: CAD16-033
DRAWING No: 0047-02	REV: 1